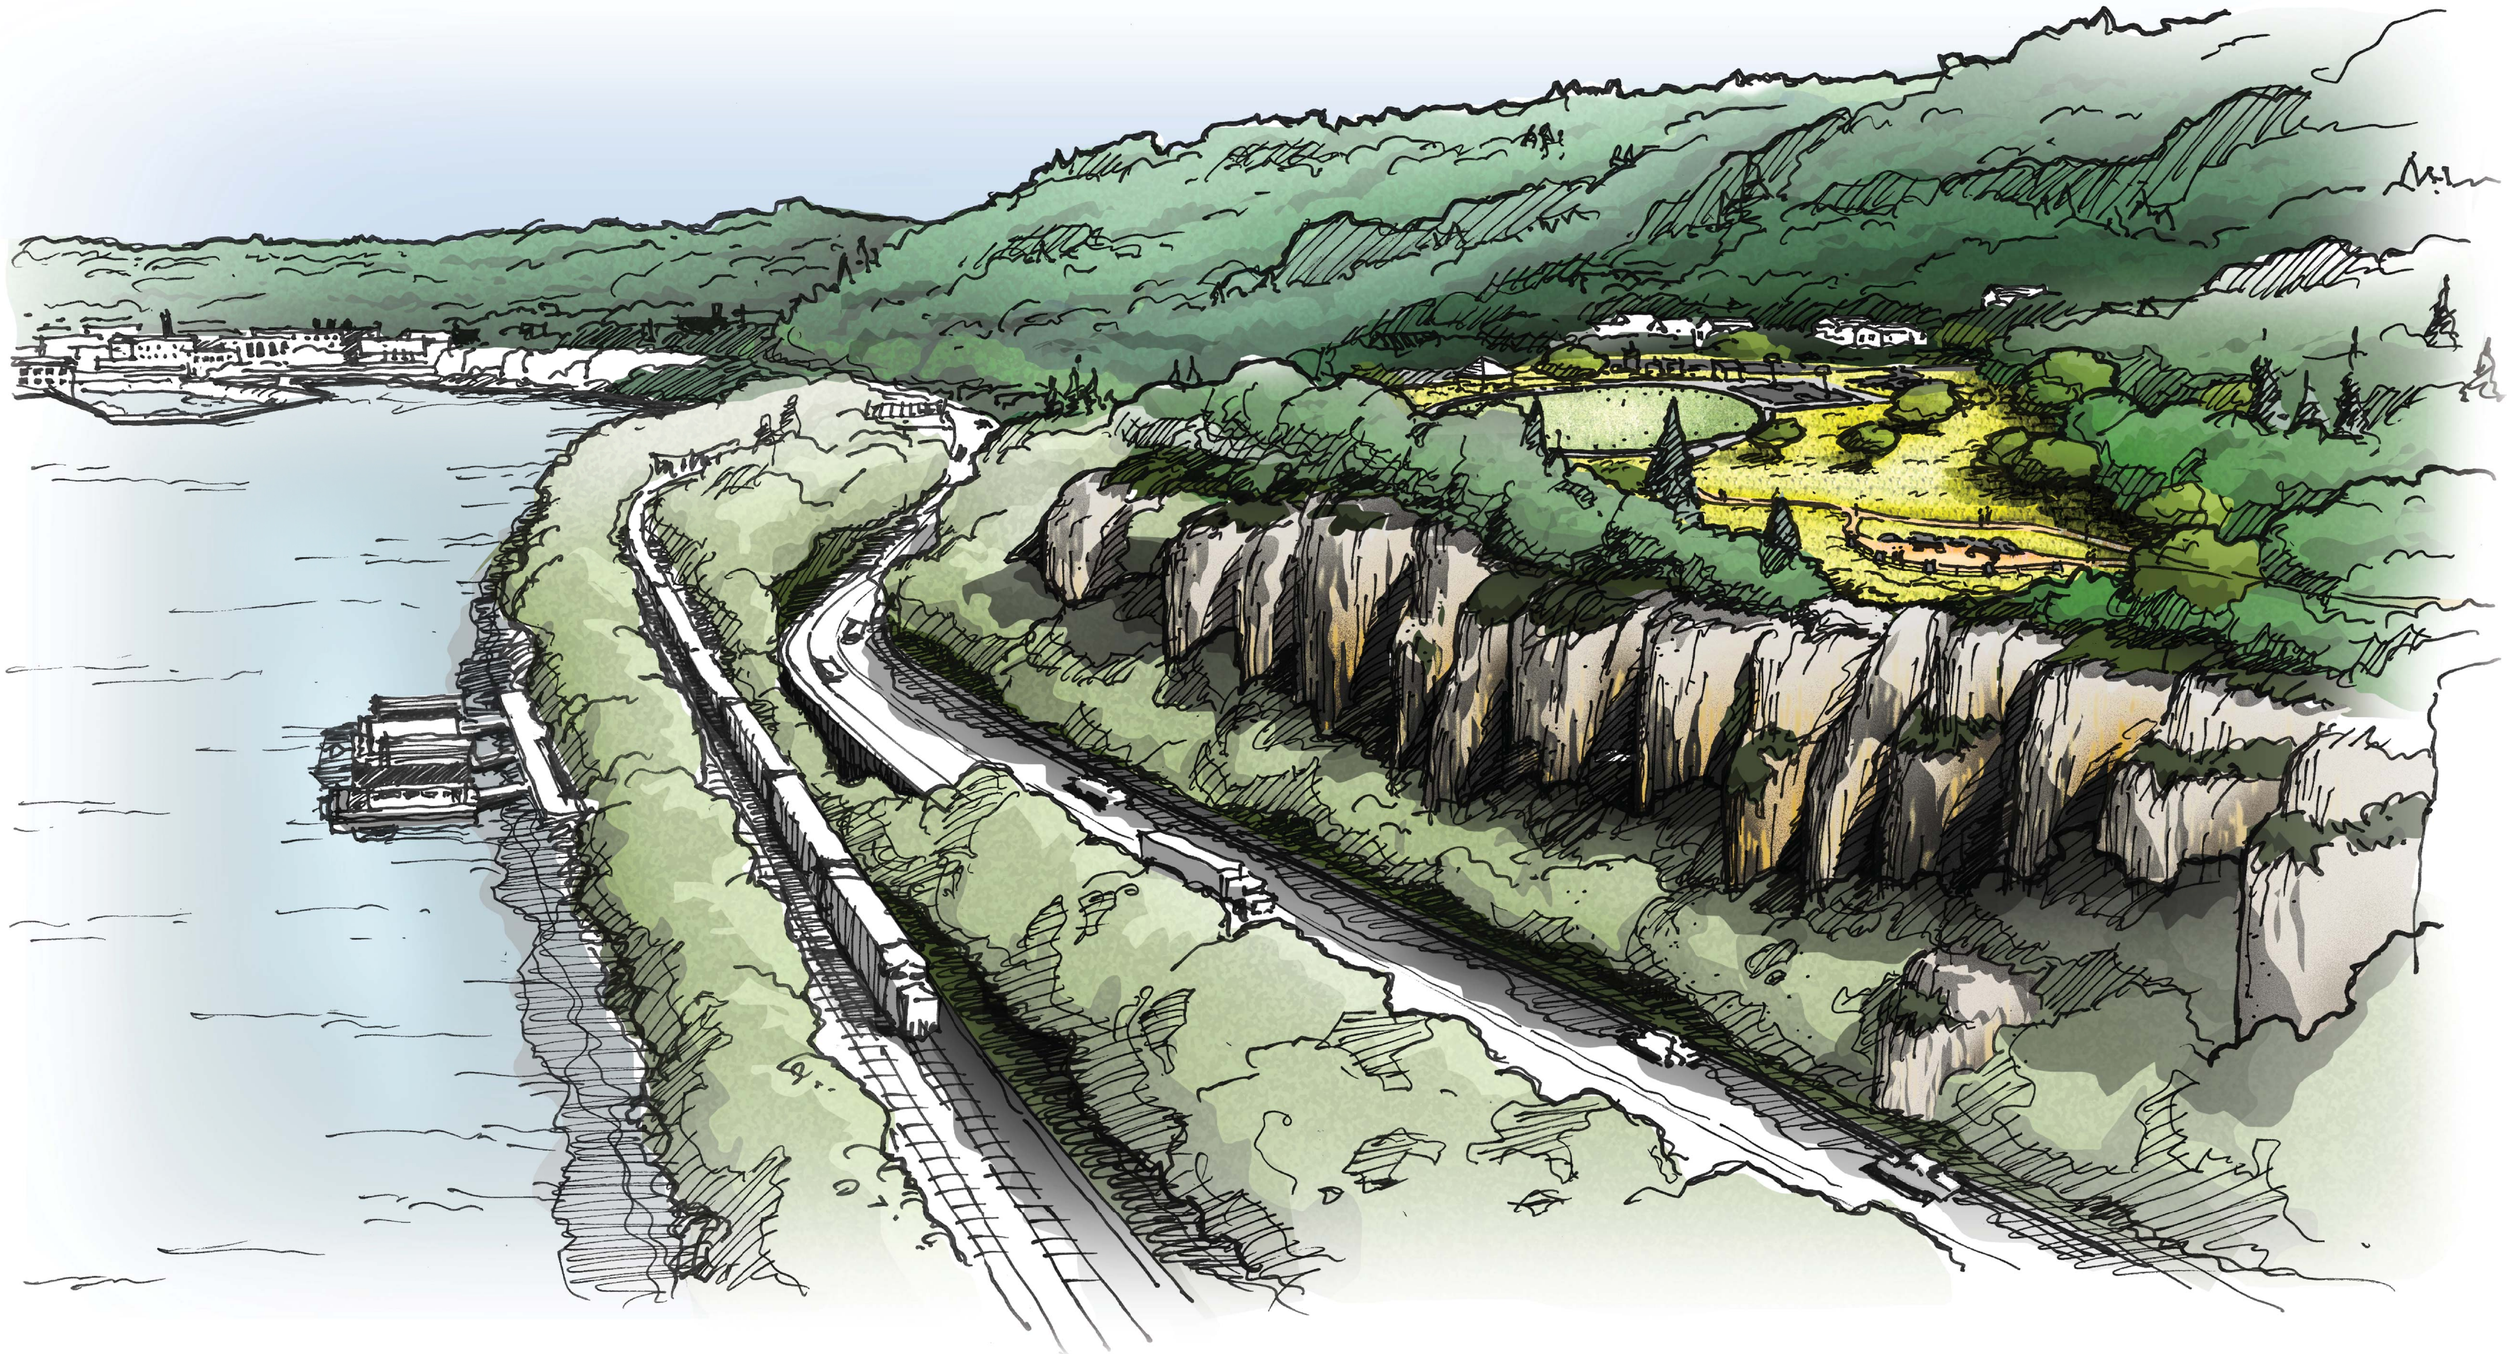

# Canemah Bluff

7 . 12 . 2013

Trail Overlook - Looking North East

Metro GREENWORKS

# Canemah Bluff

7 . 12 . 2013

## Trail Entrance - Preferred Concept

Metro GREENWORKS

# Canemah Bluff

7 . 12 . 2013

## Bluff Overlook - Preferred Concept Perpspective

Metro GREENWORKS

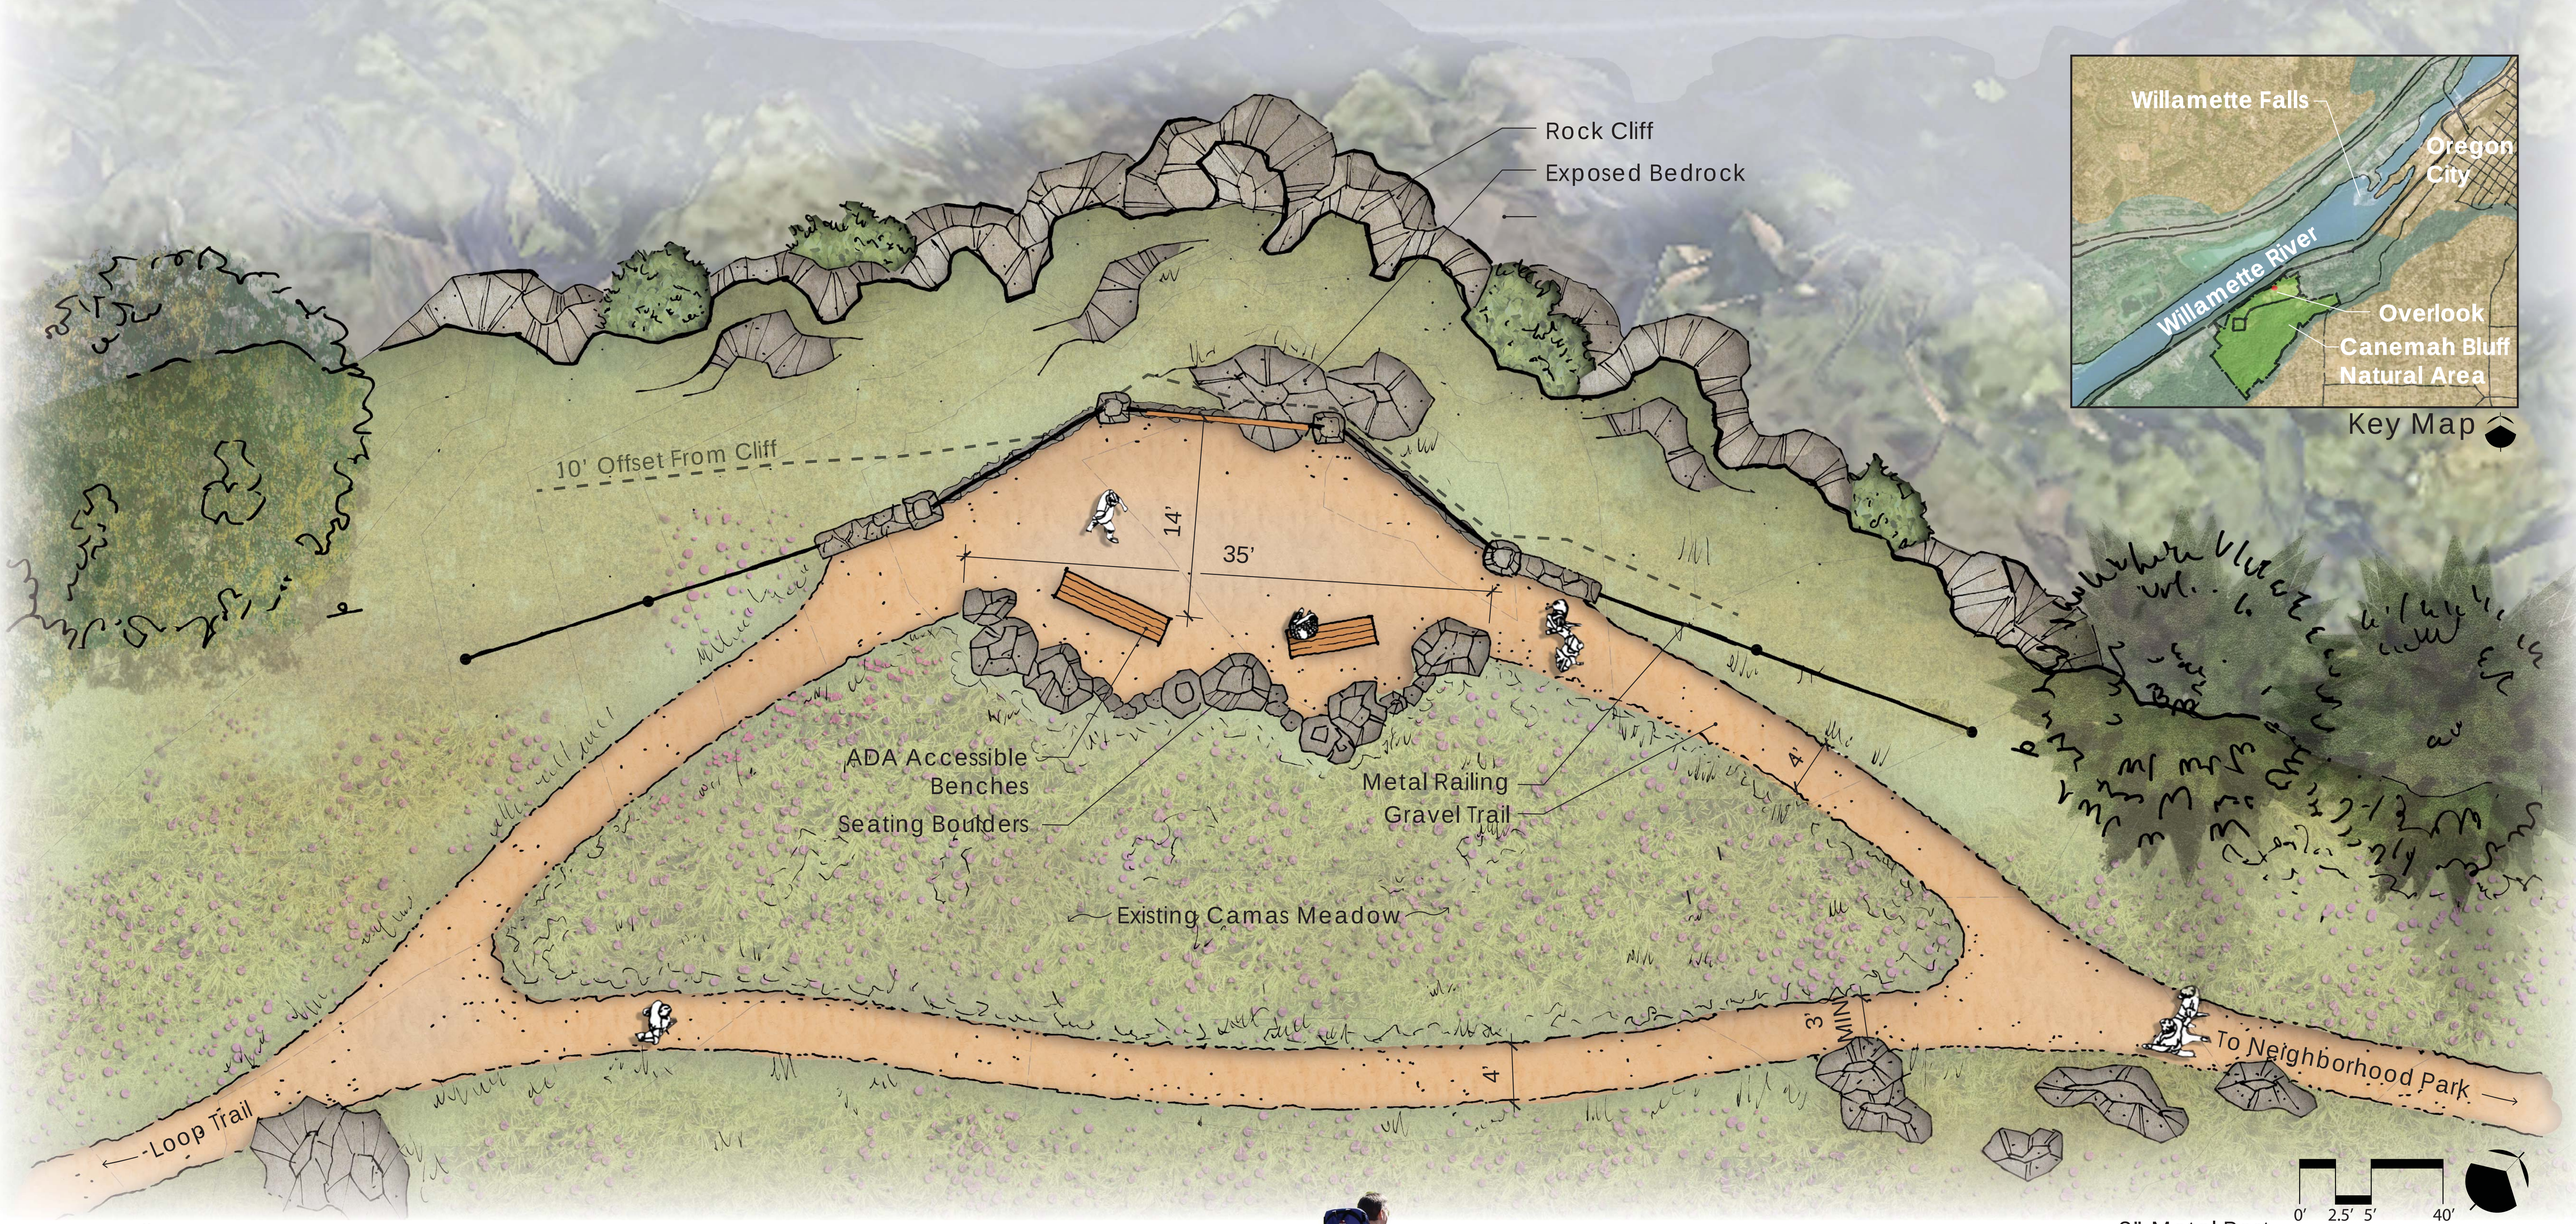


Stone Wall Patterns



Ashlar Organic Rustic

Overlook Elevation Scale: 1"=4'

# Canemah Bluff

## Bluff Overlook - Preferred Concept Plan

7. 12 . 2013

Metro GREENWORKS