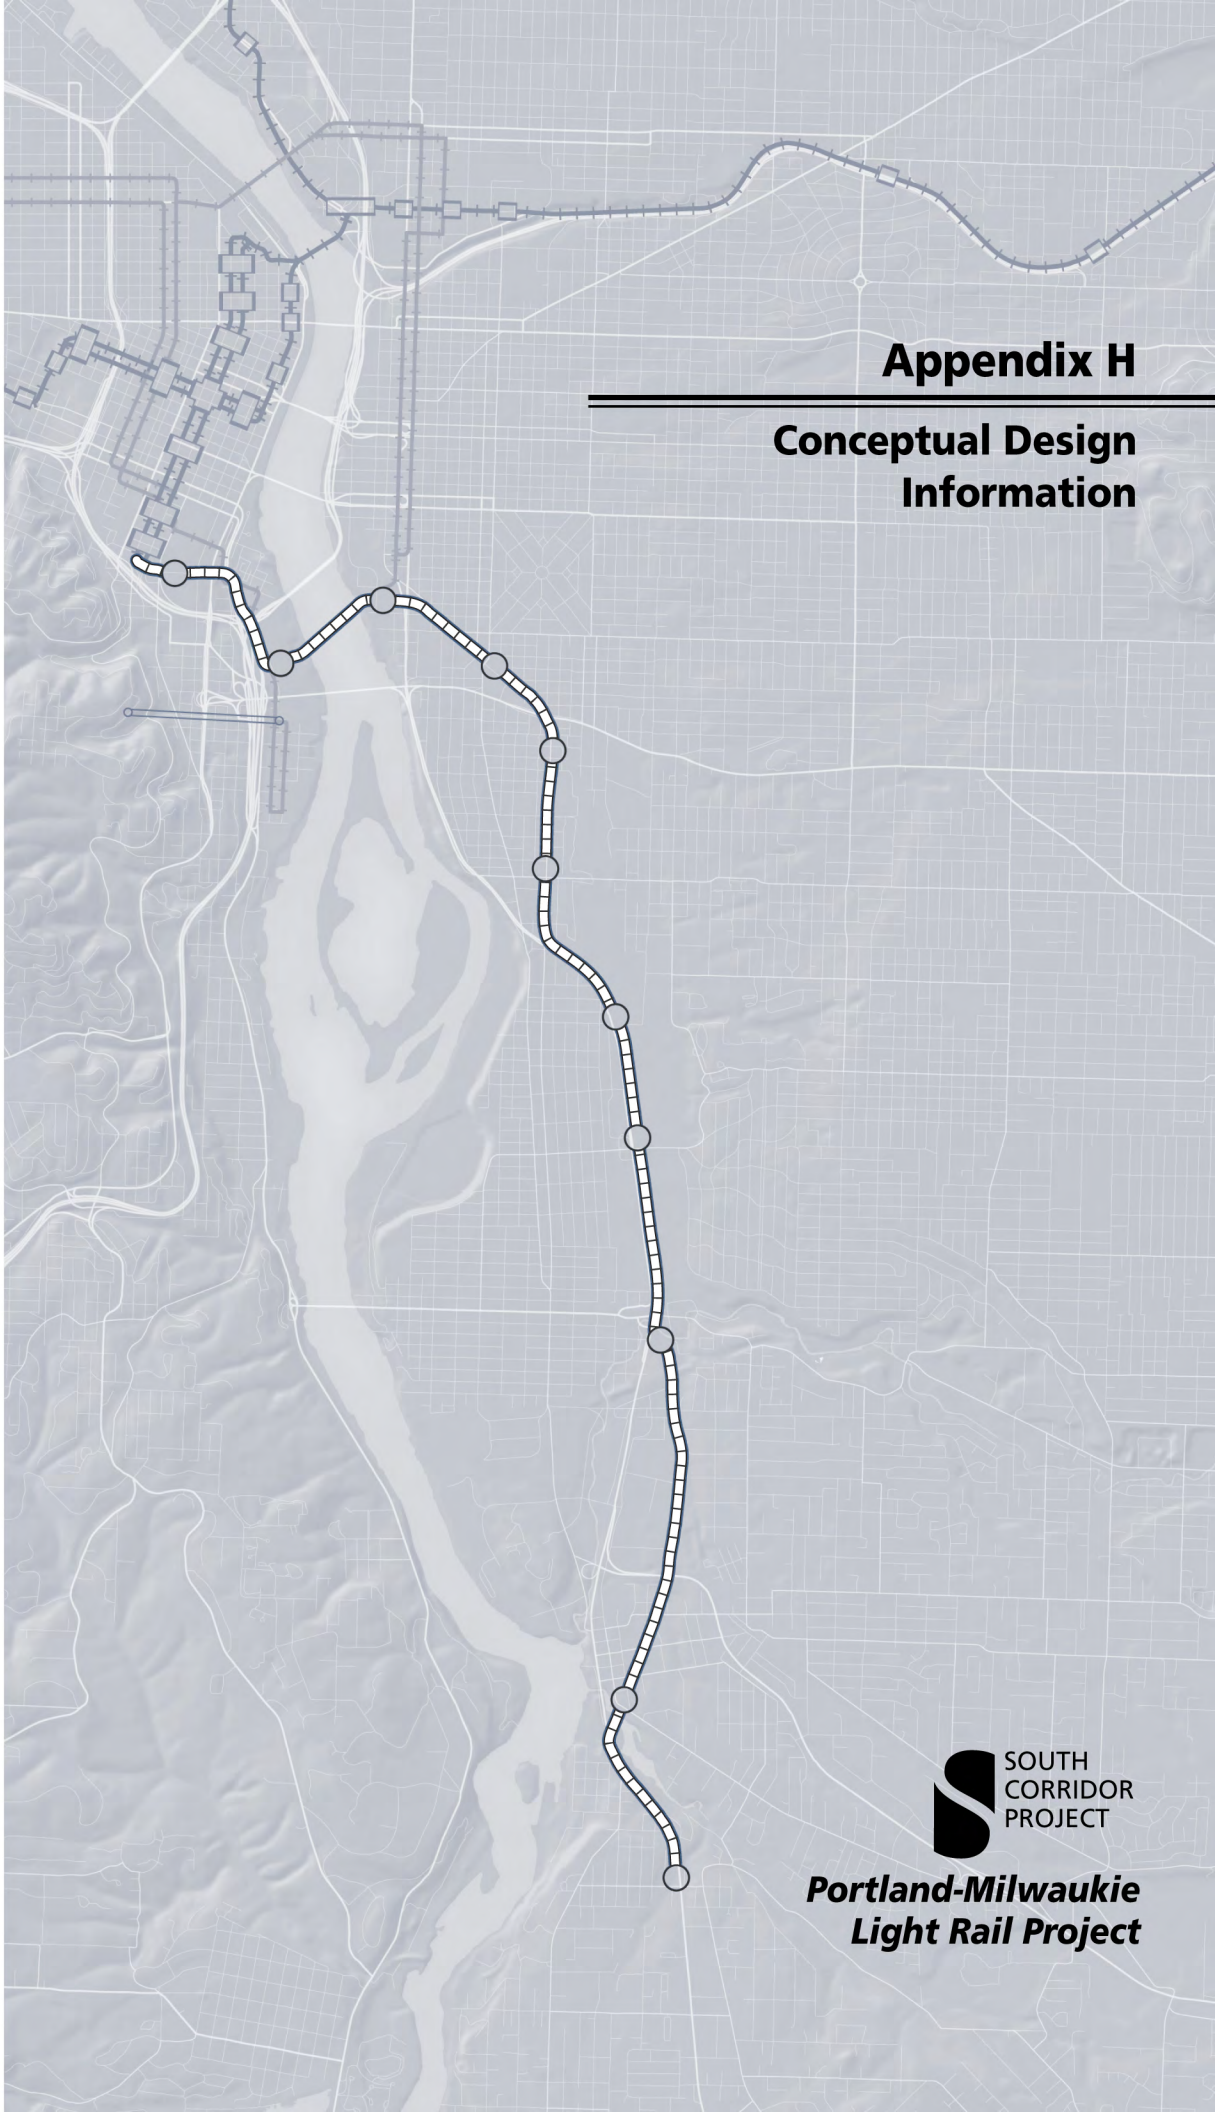

Appendix H

Conceptual Design Information

SOUTH CORRIDOR PROJECT

Portland-Milwaukie Light Rail Project

APPENDIX H. CONCEPTUAL DESIGN INFORMATION

INDEX OF CONTENTS

Aerial Photos
Downtown Portland – Westside H-1
Willamette River Bridge – Clinton Station H-2
Southeast Portland – SE 17th Avenue H-3
Southeast Portland – SE McLoughlin Boulevard H-4
Southeast Portland – Johnson Creek – Milwaukie H-5
Milwaukie – SE McLoughlin Boulevard – SE Park Avenue H-6

Plan and Profiles
Lincoln Street Station ..... H-7 – H-9
South Waterfront Station ..... H-10 – H-12
Streetcar Connections ..... H-13 – H-14
Willamette River Bridge ..... H-15 – H-17
OMSI Station ..... H-18 – H-19
Clinton Station H-20
Rhine Station H-21
Holgate Station H-22
Future Harold Station H-23
Bybee Station H-24
Tacoma Station and Park-and-Ride ..... H-25 – H-26
Milwaukie Station H-27
Park Avenue Station and Park-and-Ride ..... H-28 – H-29
Kellogg Bridge Structure H-30
Ruby Junction Maintenance Facility ..... H-31 – H-33

Portland-Milwaukie Light Rail Project — **Figure H- 1**

Locally Preferred Alternative to Park Ave

Light Rail track centerline — Park and Ride

Light Rail station platform — Pedestrian crossing

0 400 800 Feet

February 2010

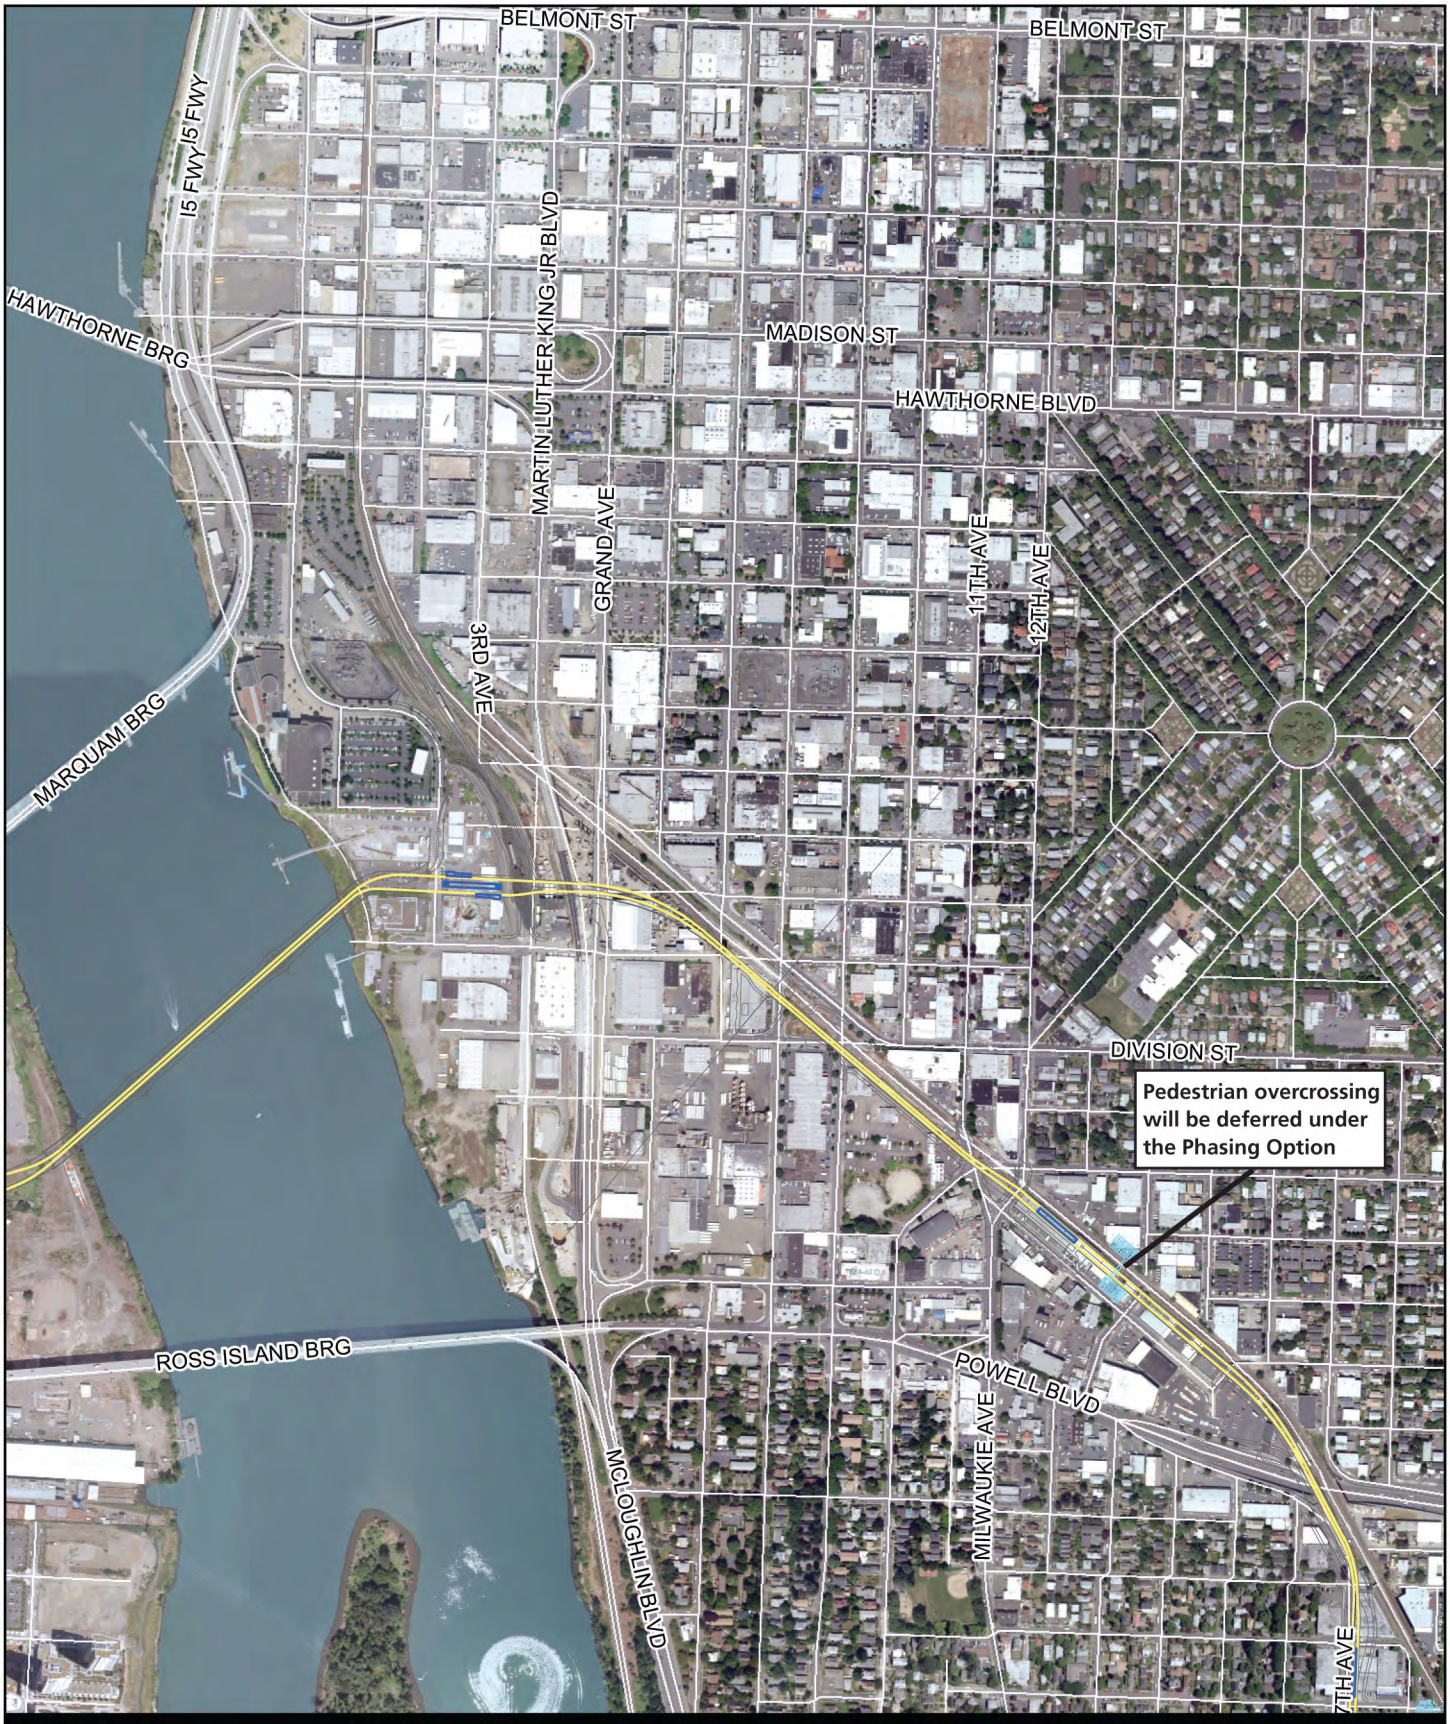

Portland-Milwaukie Light Rail Project — **Figure H- 2**

Locally Preferred Alternative to Park Ave

Light Rail track centerline
Park and Ride
Light Rail station platform
Pedestrian crossing

0 400 800 Feet

N

February 2010

Portland-Milwaukie Light Rail Project — **Figure H- 3**

Locally Preferred Alternative to Park Ave

Light Rail track centerline
Light Rail station platform
Park and Ride
Pedestrian crossing

0 400 800 Feet

N

February 2010

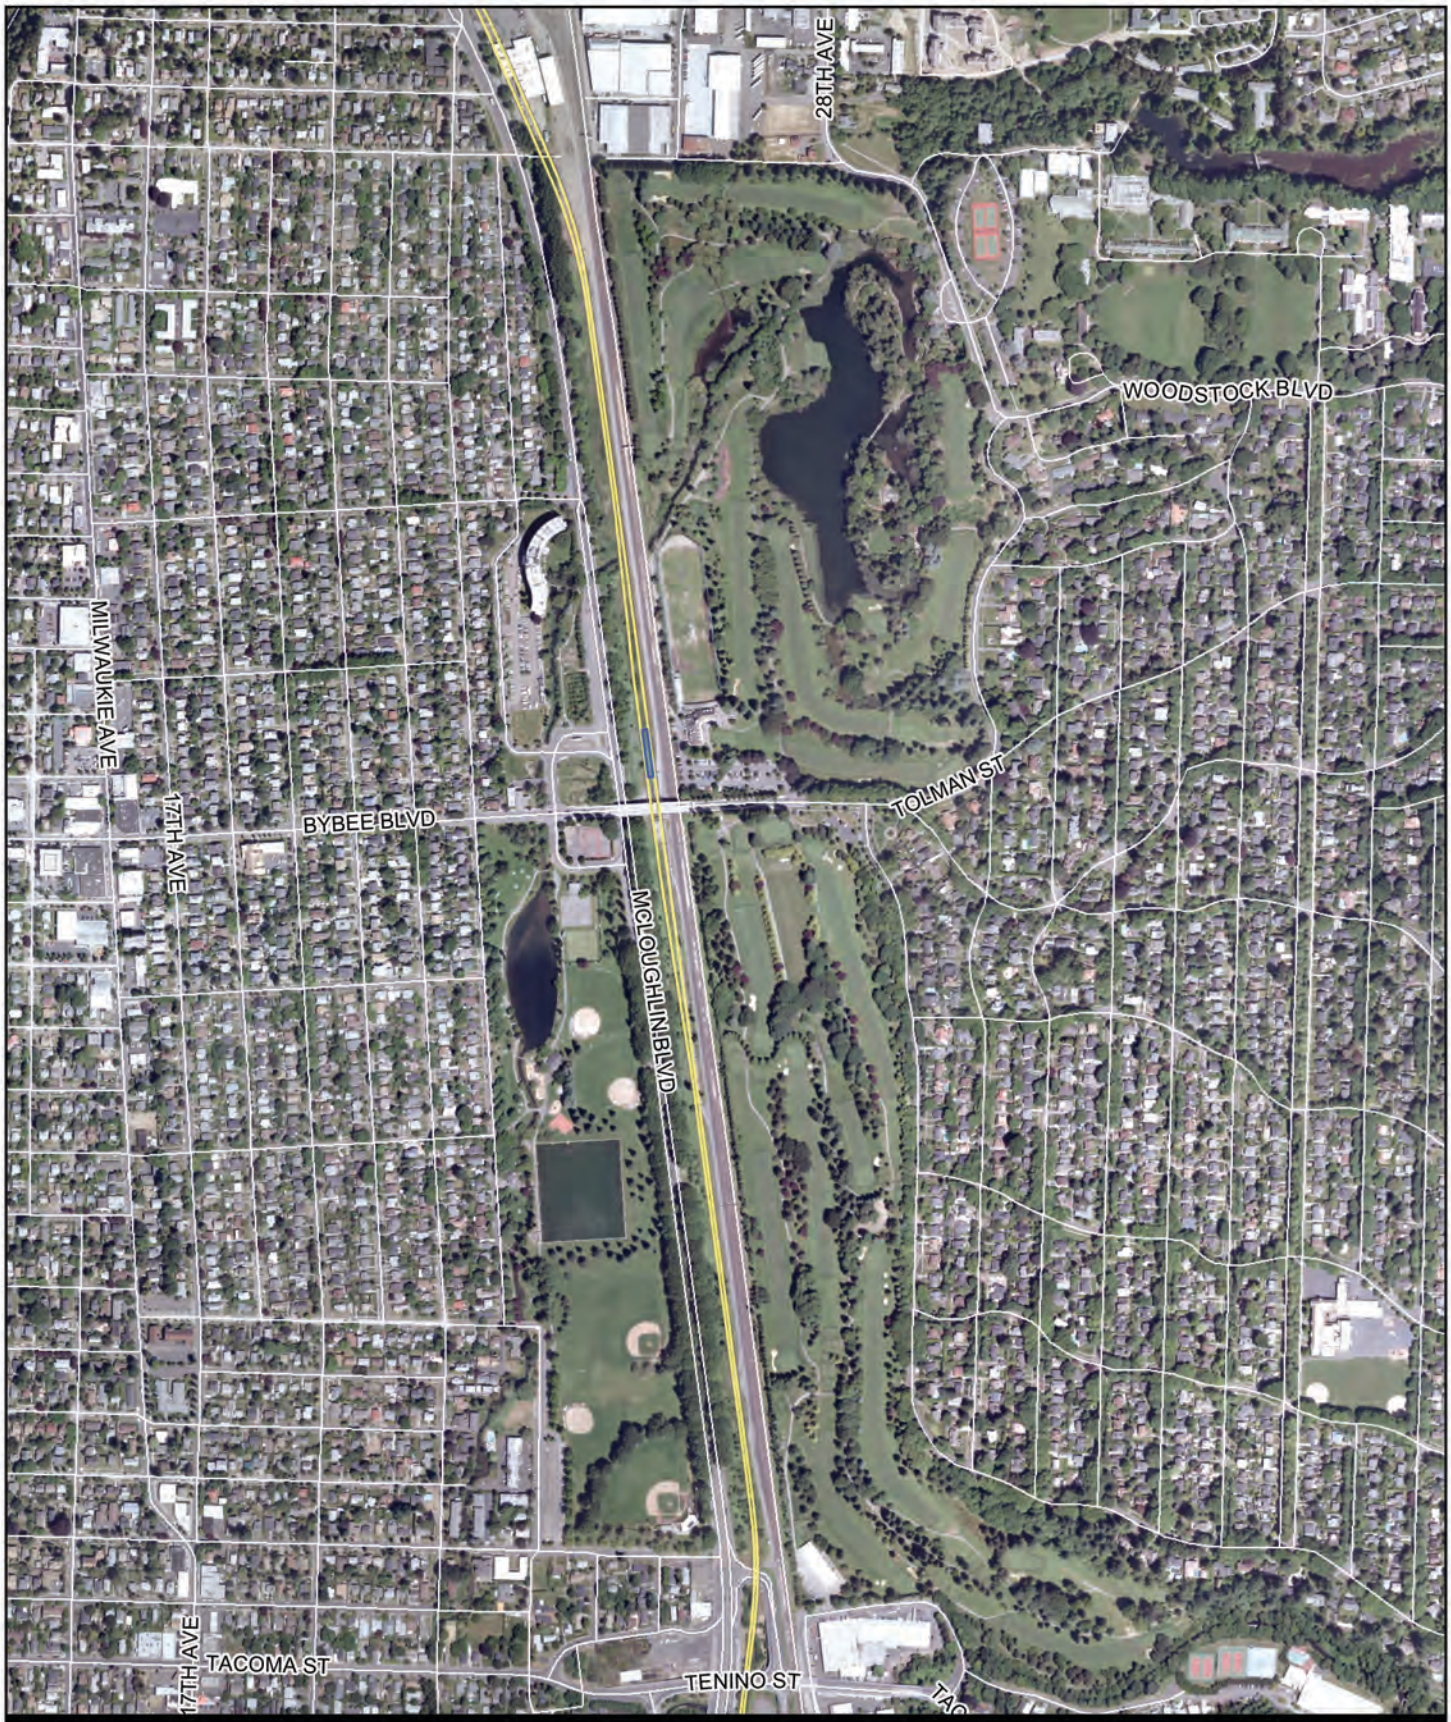

Portland-Milwaukie Light Rail Project **Figure H- 4**

Locally Preferred Alternative to Park Ave

Light Rail track centerline
Park and Ride
Light Rail station platform
Pedestrian crossing

0 400 800 Feet

February 2010

Portland-Milwaukie Light Rail Project **Figure H- 5**

Locally Preferred Alternative to Park Ave

Light Rail track centerline — Park and Ride

Light Rail station platform — Pedestrian crossing

0 400 800 Feet

February 2010

Portland-Milwaukie Light Rail Project **Figure H- 6**

Locally Preferred Alternative to Park Ave

Light Rail track centerline
Park and Ride
Light Rail station platform
Pedestrian crossing

0 400 800 Feet

N

February 2010

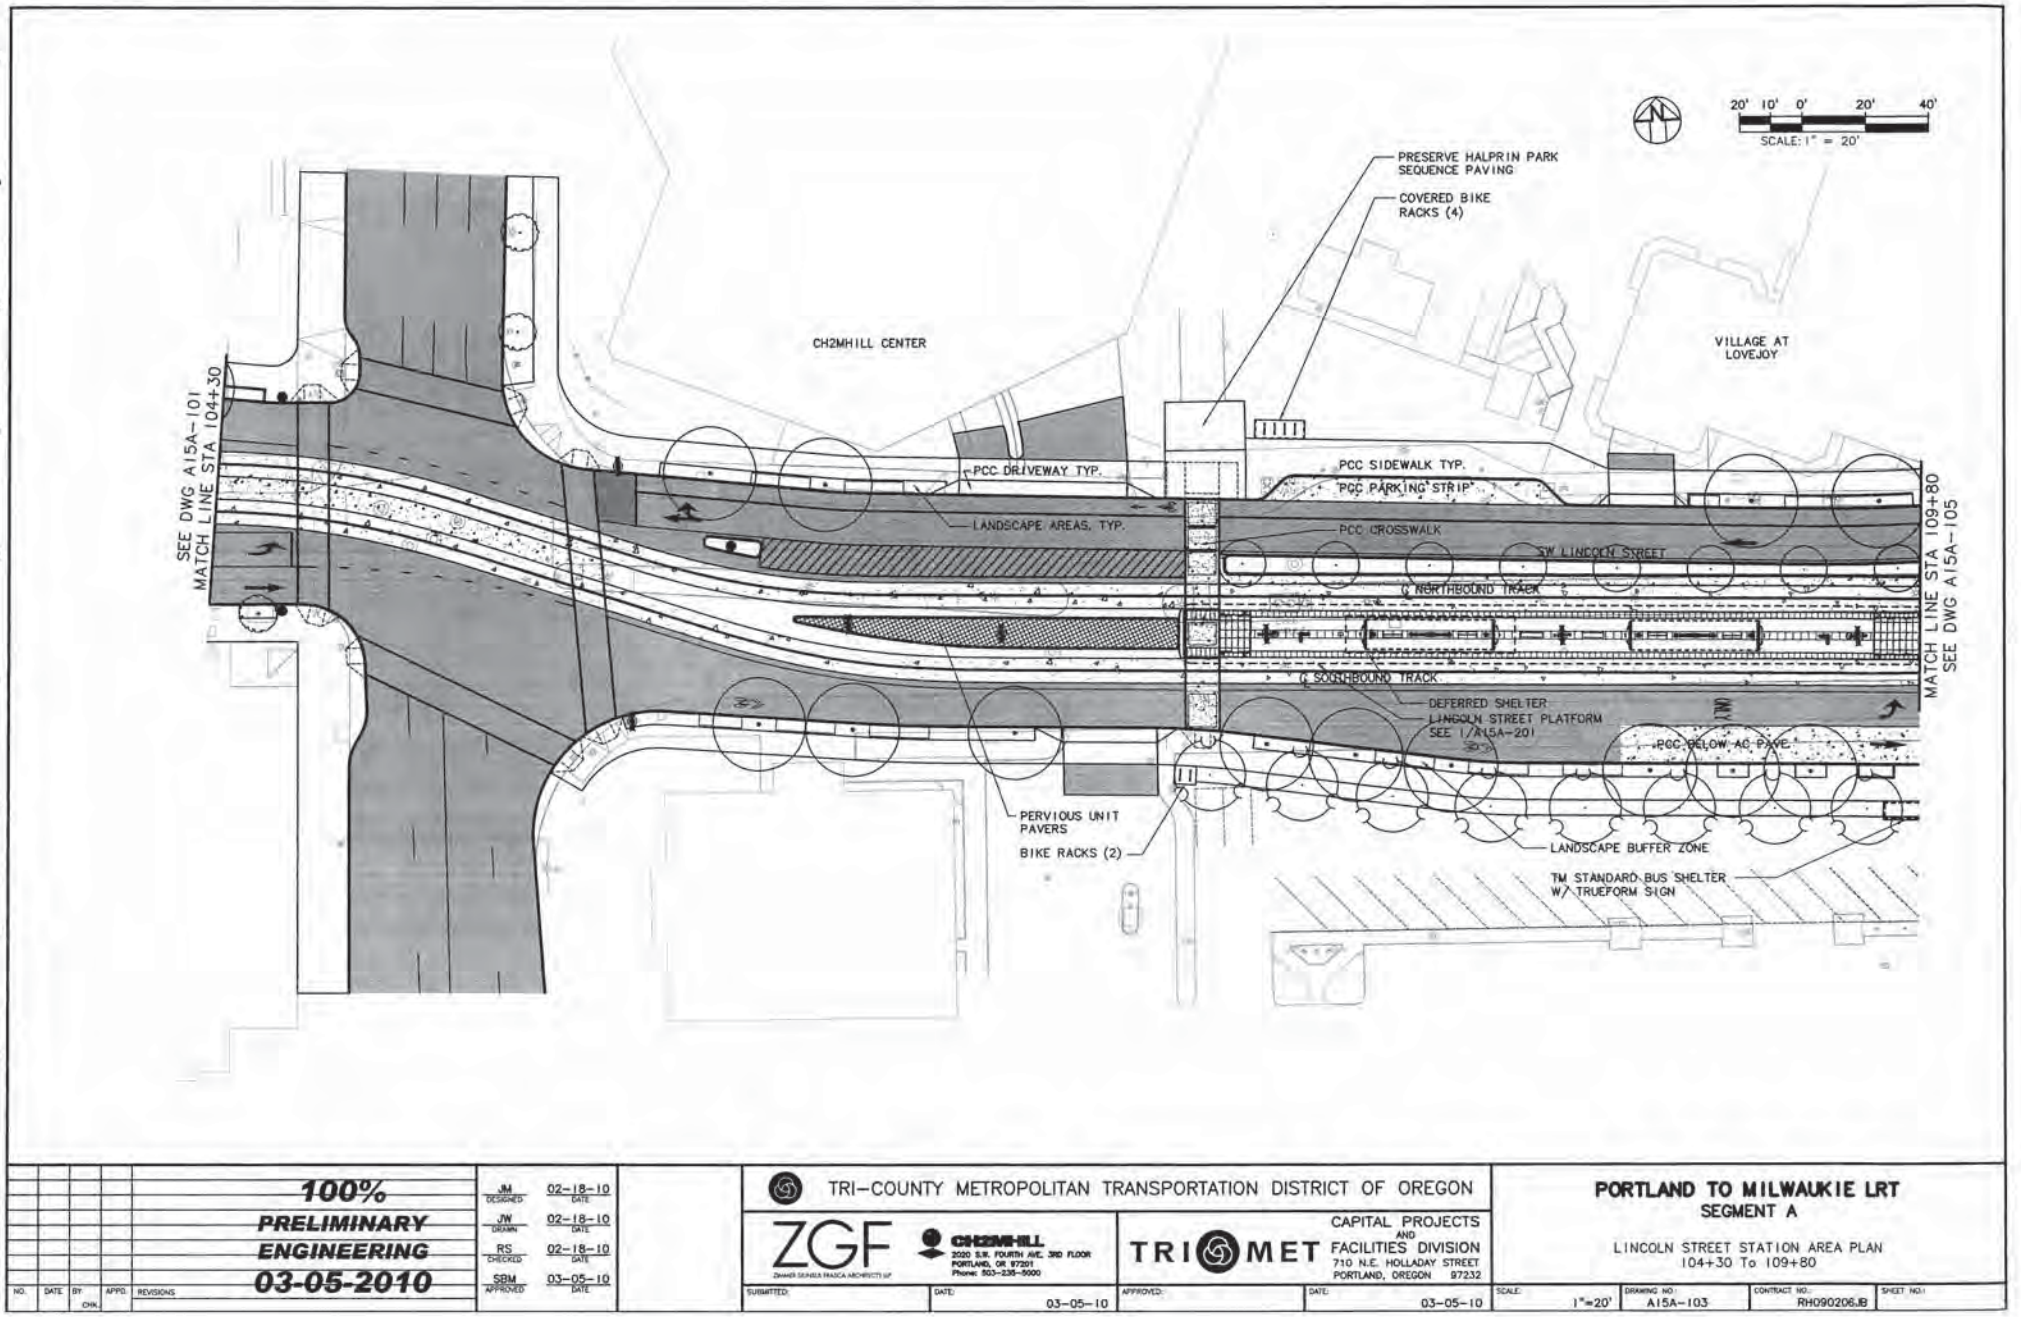

NO.	DATE	BY	CHK.	APPD.	REVISIONS

100%
PRELIMINARY ENGINEERING
03-05-2010

JM DESIGNED	02-18-10	DATE
JW DRAWN	02-18-10	DATE
RS CHECKED	02-18-10	DATE
SBM APPROVED	03-05-10	DATE

TRI-COUNTY METROPOLITAN TRANSPORTATION DISTRICT OF OREGON

ZGF Zimmer Gunsul Frasca Architects LLP

CH2MHILL 2020 S.W. FOURTH AVE. 3RD FLOOR PORTLAND, OR 97201 Phone: 503-235-5000

TRIMET CAPITAL PROJECTS AND FACILITIES DIVISION 710 N.E. HOLLADAY STREET PORTLAND, OREGON 97232

SUBMITTED:	DATE: 03-05-10	APPROVED:	DATE: 03-05-10

PORTLAND TO MILWAUKIE LRT
SEGMENT A

LINCOLN STREET STATION AREA PLAN
104+30 To 109+80

SCALE:	DRAWING NO:	CONTRACT NO.:	SHEET NO.:
1"=20'	A15A-103	RH090206.IB	

Figure H-7

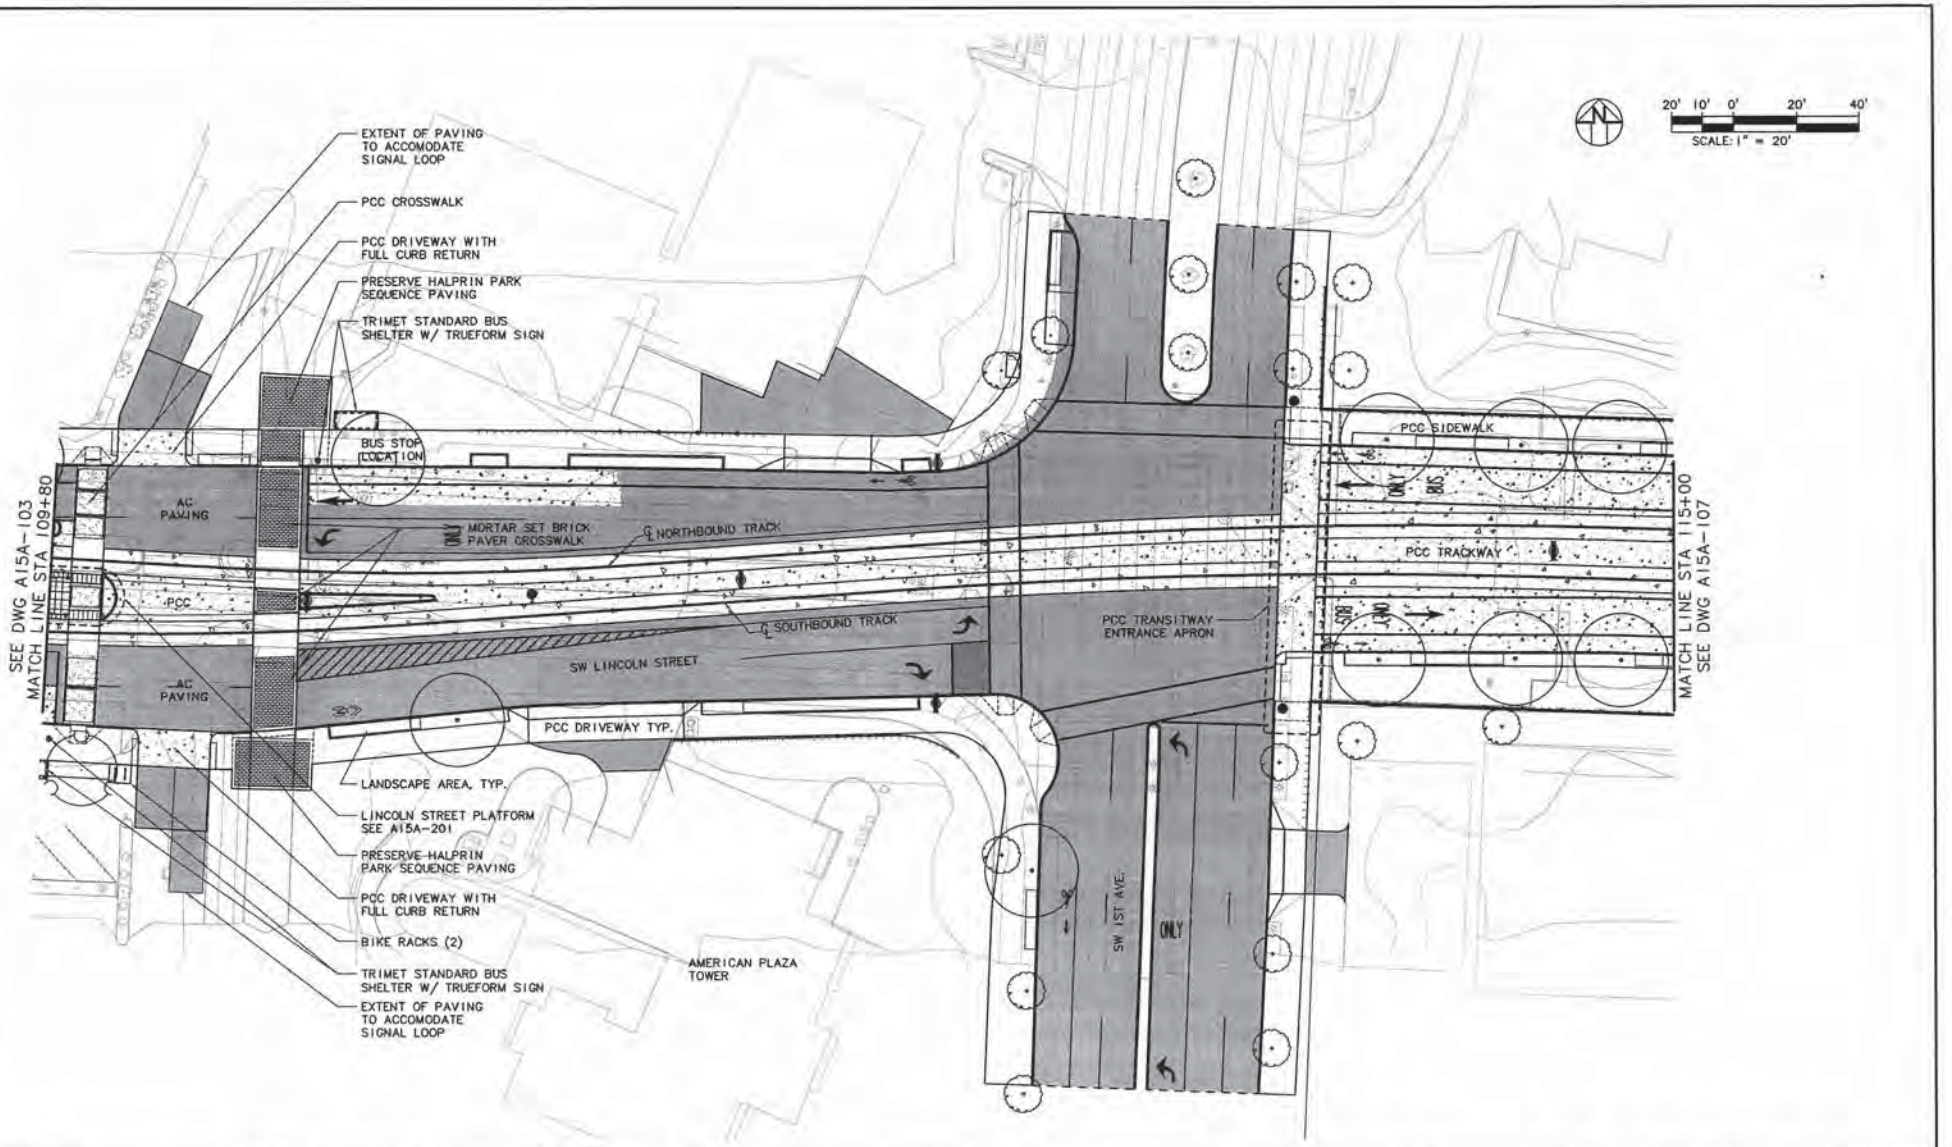

Figure H-8

100%
PRELIMINARY
ENGINEERING
03-05-2010

JM DESIGNED	02-18-10 DATE	
JW DRAWN	02-18-10 DATE	
CHECKED	02-18-10 DATE	
SBM APPROVED	03-05-10 DATE	

NO. | DATE | BY CHK | APPD | REVISIONS

TRI-COUNTY METROPOLITAN TRANSPORTATION DISTRICT OF OREGON

ZGF Zimmer Gunsul Frasca Architects LLP

CH2MHILL 2020 S.W. FOURTH AVE. 3RD FLOOR PORTLAND, OR 97201 Phone: 503-235-5000

TRIMET CAPITAL PROJECTS AND FACILITIES DIVISION 710 N.E. HOLLADAY STREET PORTLAND, OREGON 97232

SUBMITTED: | DATE: 03-05-10 | APPROVED: | DATE: 03-05-10

PORTLAND TO MILWAUKIE LRT
SEGMENT A

LINCOLN STREET STATION AREA PLAN
109+80 To 115+00

SCALE: 1"=20' | DRAWING NO.: A15A-105 RS | CONTRACT NO.: RH090206JB | SHEET NO.:

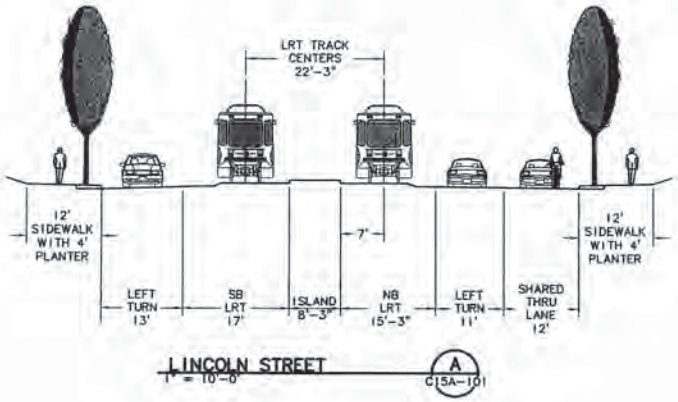

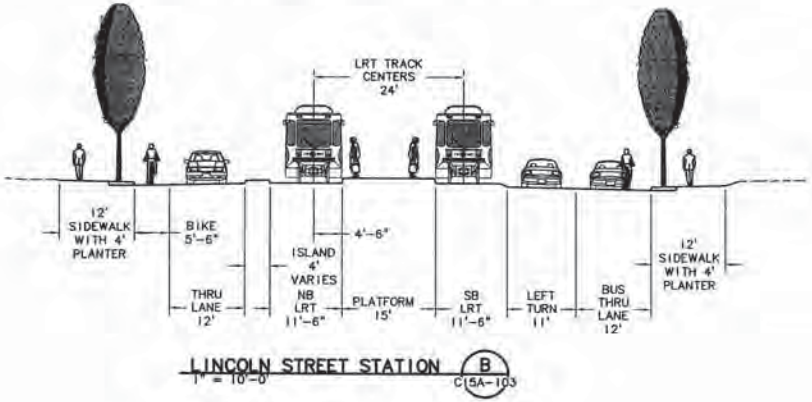

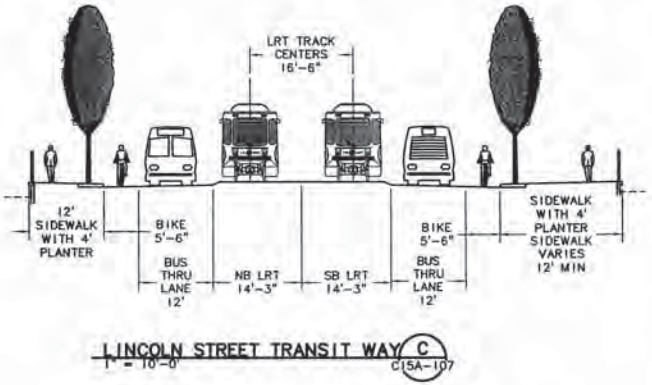

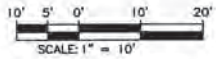

NO.	DATE	BY CHK	APPD.	REVISIONS

100%
PRELIMINARY ENGINEERING
03-05-2010

CRS DESIGNED	2-26-10 DATE	
AJC DRAWN	2-26-10 DATE	
JAB CHECKED	2-26-10 DATE	
SBM APPROVED	3-5-10 DATE	

TRI-COUNTY METROPOLITAN TRANSPORTATION DISTRICT OF OREGON

TRIMET
CAPITAL PROJECTS AND FACILITIES DIVISION
710 N.E. HOLLADAY STREET
PORTLAND, OREGON 97232

SUBMITTED:	DATE:	APPROVED:	DATE:
	3-5-10		3-5-10

PORTLAND TO MILWAUKIE LRT
SEGMENT A

ROADWAY TYPICAL SECTIONS
SW LINCOLN STATION SW LINCOLN STREET TRANSIT WAY

SCALE:	DRAWING NO.:	CONTRACT NO.:	SHEET NO.:
AS NOTED	C15A-201		

Figure H-9

R:\15-CD PUMP\A-100%\C15A-201.dwg 2/27/2010 1:31:45 PM lorish

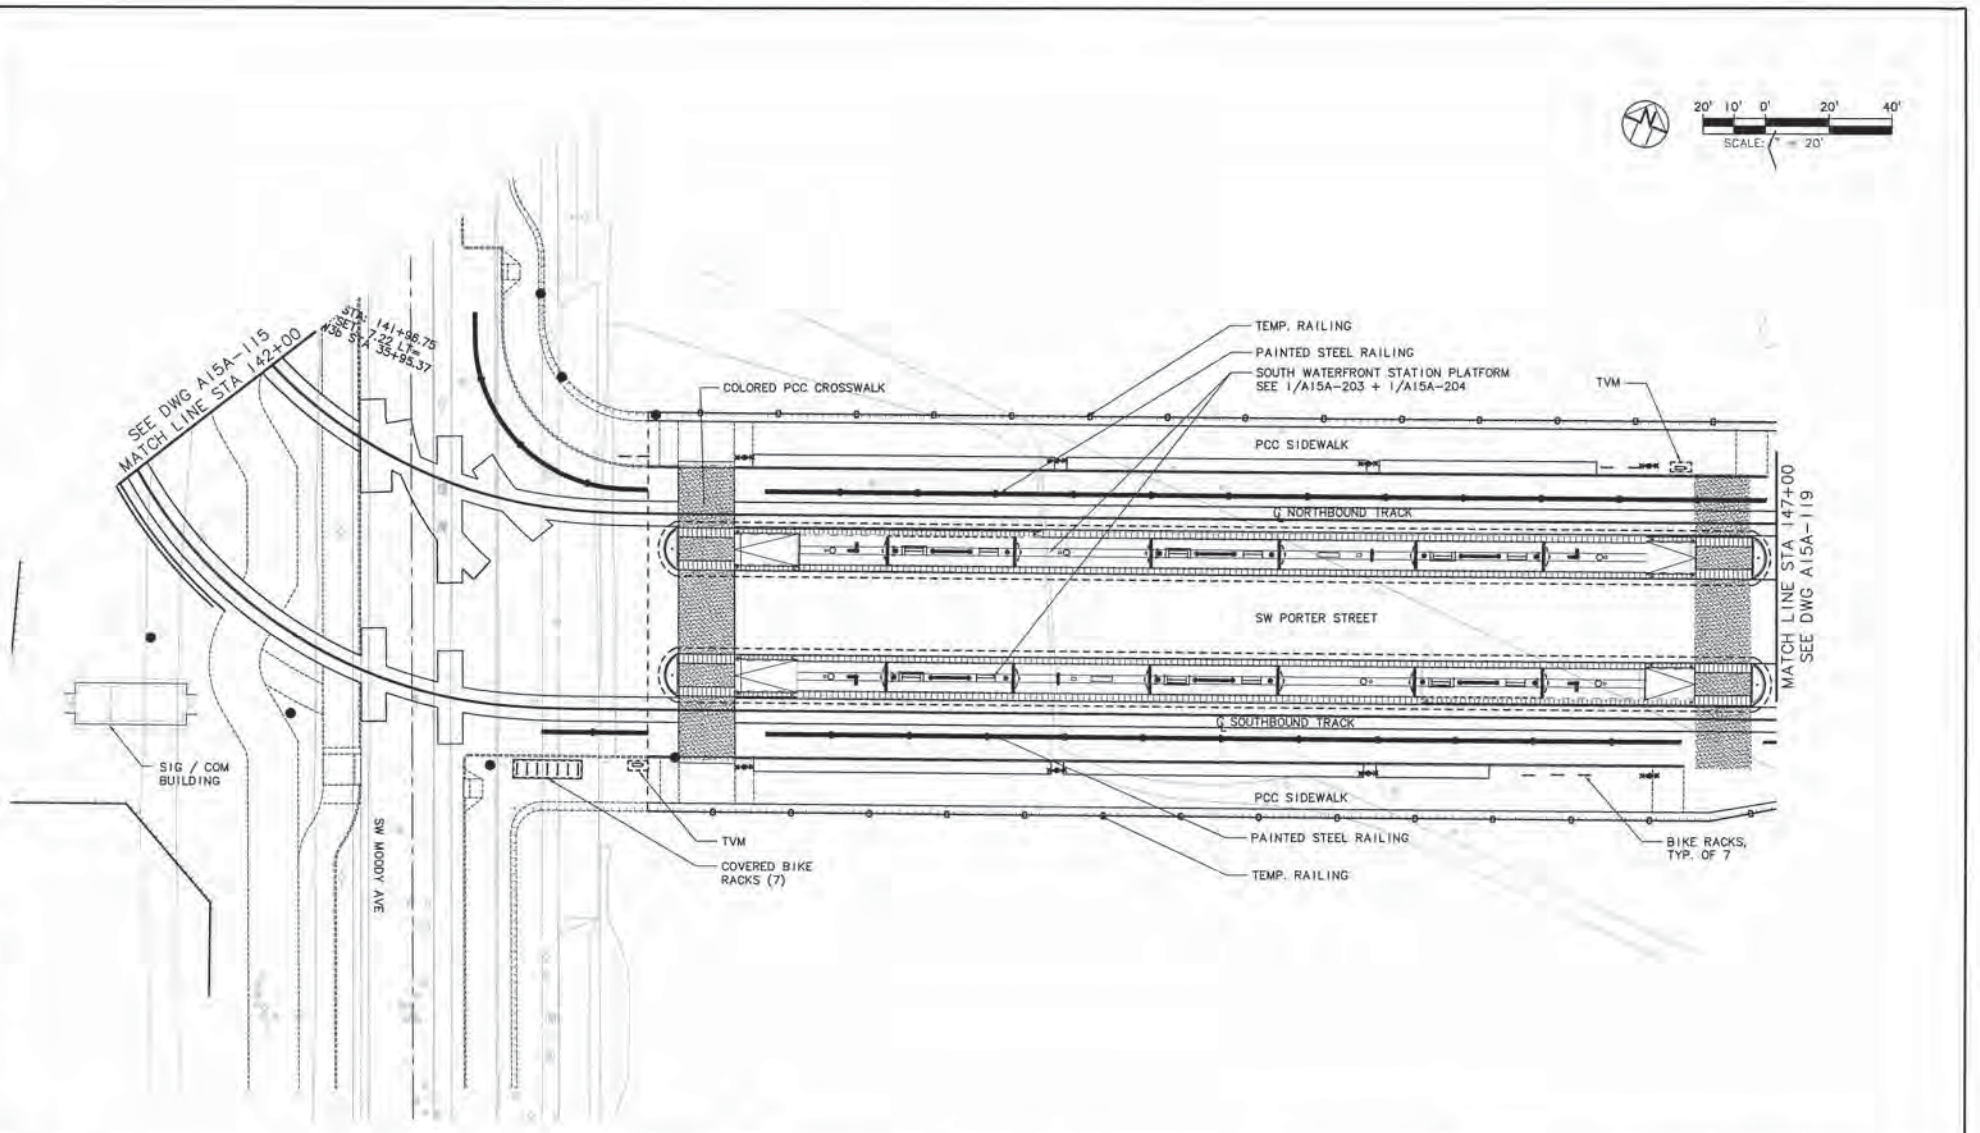

25% PRELIMINARY ENGINEERING

DESIGNED — DATE
DRAWN — 11-10-09
CHECKED — DATE
APPROVED — DATE

NO. | DATE | BY | CHK | APPD. | REVISIONS:

TRI-COUNTY METROPOLITAN TRANSPORTATION DISTRICT OF OREGON

ZGF | CH2MHILL 2020 S.W. FOURTH AVE, 3RD FLOOR PORTLAND, OR 97201 Phone: 503-235-5000

TRIMET CAPITAL PROJECTS AND FACILITIES DIVISION 710 N.E. HOLLADAY STREET PORTLAND, OREGON 97232

SUBMITTED: DATE: | APPROVED: DATE:

PORTLAND TO MILWAUKIE LRT
SEGMENT A

SOUTH WATERFRONT STATION AREA PLAN
142+00 To 147+00

SCALE: 1"=20' | DRAWING NO.: A15A-117 | CONTRACT NO.: RH090206JB | SHEET NO.: H-10

Figure H-10

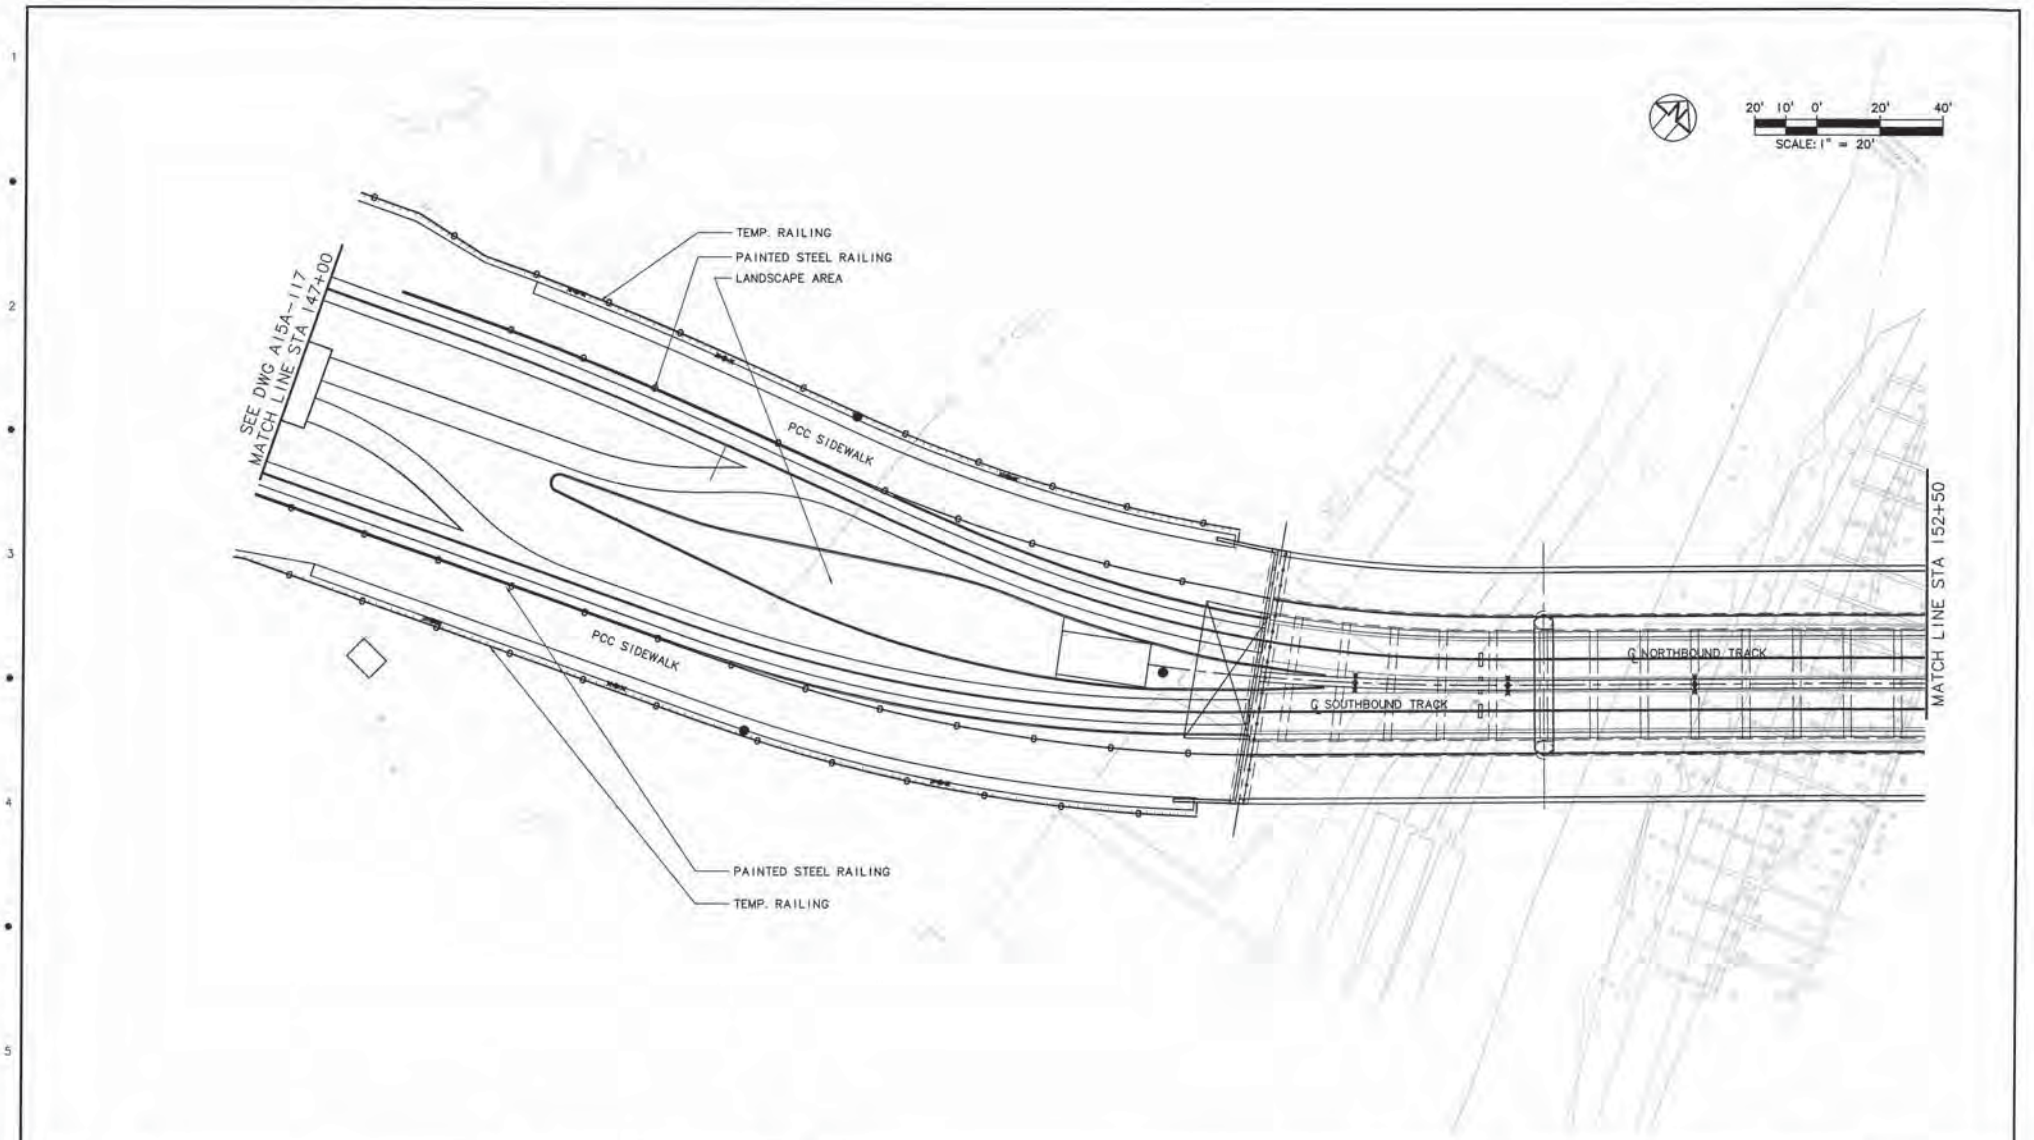

25% PRELIMINARY ENGINEERING

DESIGNED DATE
DRAWN 11-10-09 DATE
CHECKED DATE
APPROVED DATE

NO. | DATE | BY | CHK | APPD. | REVISIONS

TRI-COUNTY METROPOLITAN TRANSPORTATION DISTRICT OF OREGON

ZGF | CH2MHILL 2020 S.W. FOURTH AVE, 3RD FLOOR PORTLAND, OR 97201 Phone: 503-235-5000

TRIMET CAPITAL PROJECTS AND FACILITIES DIVISION 710 N.E. HOLLADAY STREET PORTLAND, OREGON 97232

SUBMITTED: DATE: APPROVED: DATE:

PORTLAND TO MILWAUKIE LRT
SEGMENT A

SOUTH WATERFRONT STATION AREA PLAN
147+00 To 152+50

SCALE: 1"=20' | DRAWING NO.: A15A-119 | CONTRACT NO.: RH090206JB | SHEET NO.: H-11

Figure H-11

10' 5' 0' 10' 20'
SCALE: 1" = 10'

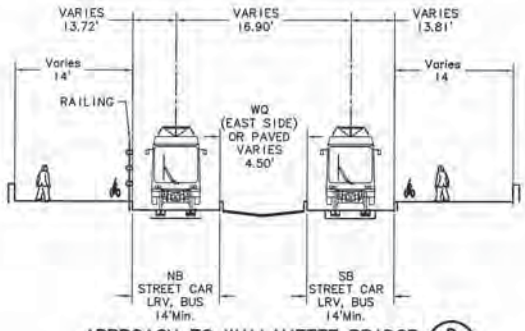

APPROACH TO WILLAMETTE BRIDGE (D) C15A-119
1" = 10'-0"

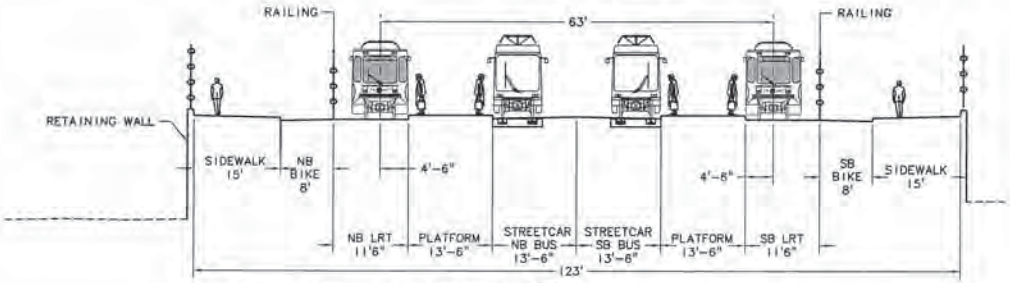

SOUTH WATERFRONT STATION (C) C15A-117
1" = 10'-0"

NO.	DATE	BY	CHK	APP'D	REVISIONS									

25% PRELIMINARY ENGINEERING

KHM	6-09		
DESIGNED	DATE		
JHM	6-09		
DRAWN	DATE		
CHECKED	DATE		
APPROVED	DATE		

TRI-COUNTY METROPOLITAN TRANSPORTATION DISTRICT OF OREGON

TRIMET
CAPITAL PROJECTS AND FACILITIES DIVISION
710 N.E. HOLLADAY STREET
PORTLAND, OREGON 97232

SUBMITTED:	DATE:	APPROVED:	DATE:

PORTLAND TO MILWAUKIE LRT
SEGMENT A

ROADWAY TYPICAL SECTIONS
SW WATERFRONT STATION WILLAMETTE BRIDGE APPROACHES

SCALE:	DRAWING NO.:	CONTRACT NO.:	SHEET NO.
AS NOTED	C15A-202		H-12

Figure H-12

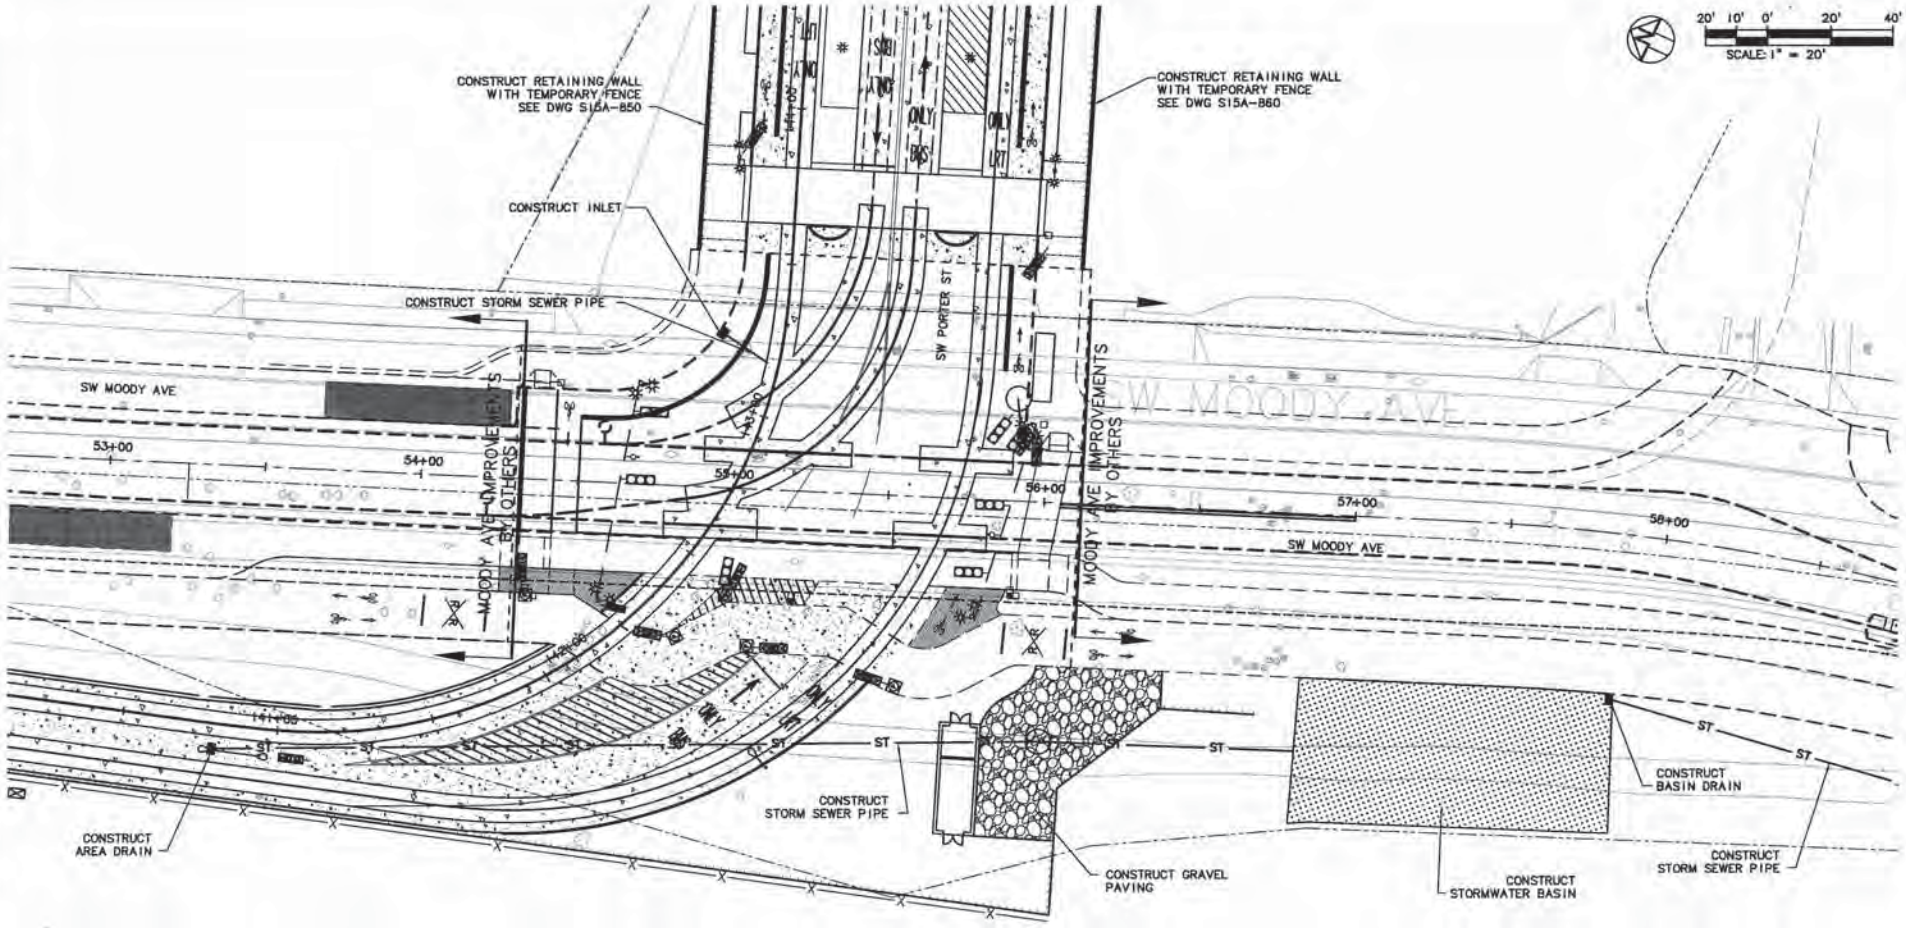

NO.	DATE	BY CHK.	APPD.	REVISIONS

100%
PRELIMINARY ENGINEERING
03-05-2010

CRS DESIGNED	2-26-10 DATE	
AJC DRAWN	2-26-10 DATE	
JAB CHECKED	2-26-10 DATE	
SBM APPROVED	3-5-10 DATE	

TRI-COUNTY METROPOLITAN TRANSPORTATION DISTRICT OF OREGON

CH2MHILL
2020 S.W. FOURTH AVE, 3RD FLOOR
PORTLAND, OR 97201
Phone: 503-235-5000

TRIMET
CAPITAL PROJECTS AND FACILITIES DIVISION
710 N.E. HOLLADAY STREET
PORTLAND, OREGON 97232

PORTLAND TO MILWAUKIE LRT
SEGMENT A

ROADWAY PLAN AND DRAINAGE
SW MOODY AVENUE

SUBMITTED:	DATE:	APPROVED:	DATE:	SCALE:	DRAWING NO.:	CONTRACT NO.:	SHEET NO.:
	3-5-10		3-5-10	1"=20'	C15A-115A	RH090206JB	

Figure H-13

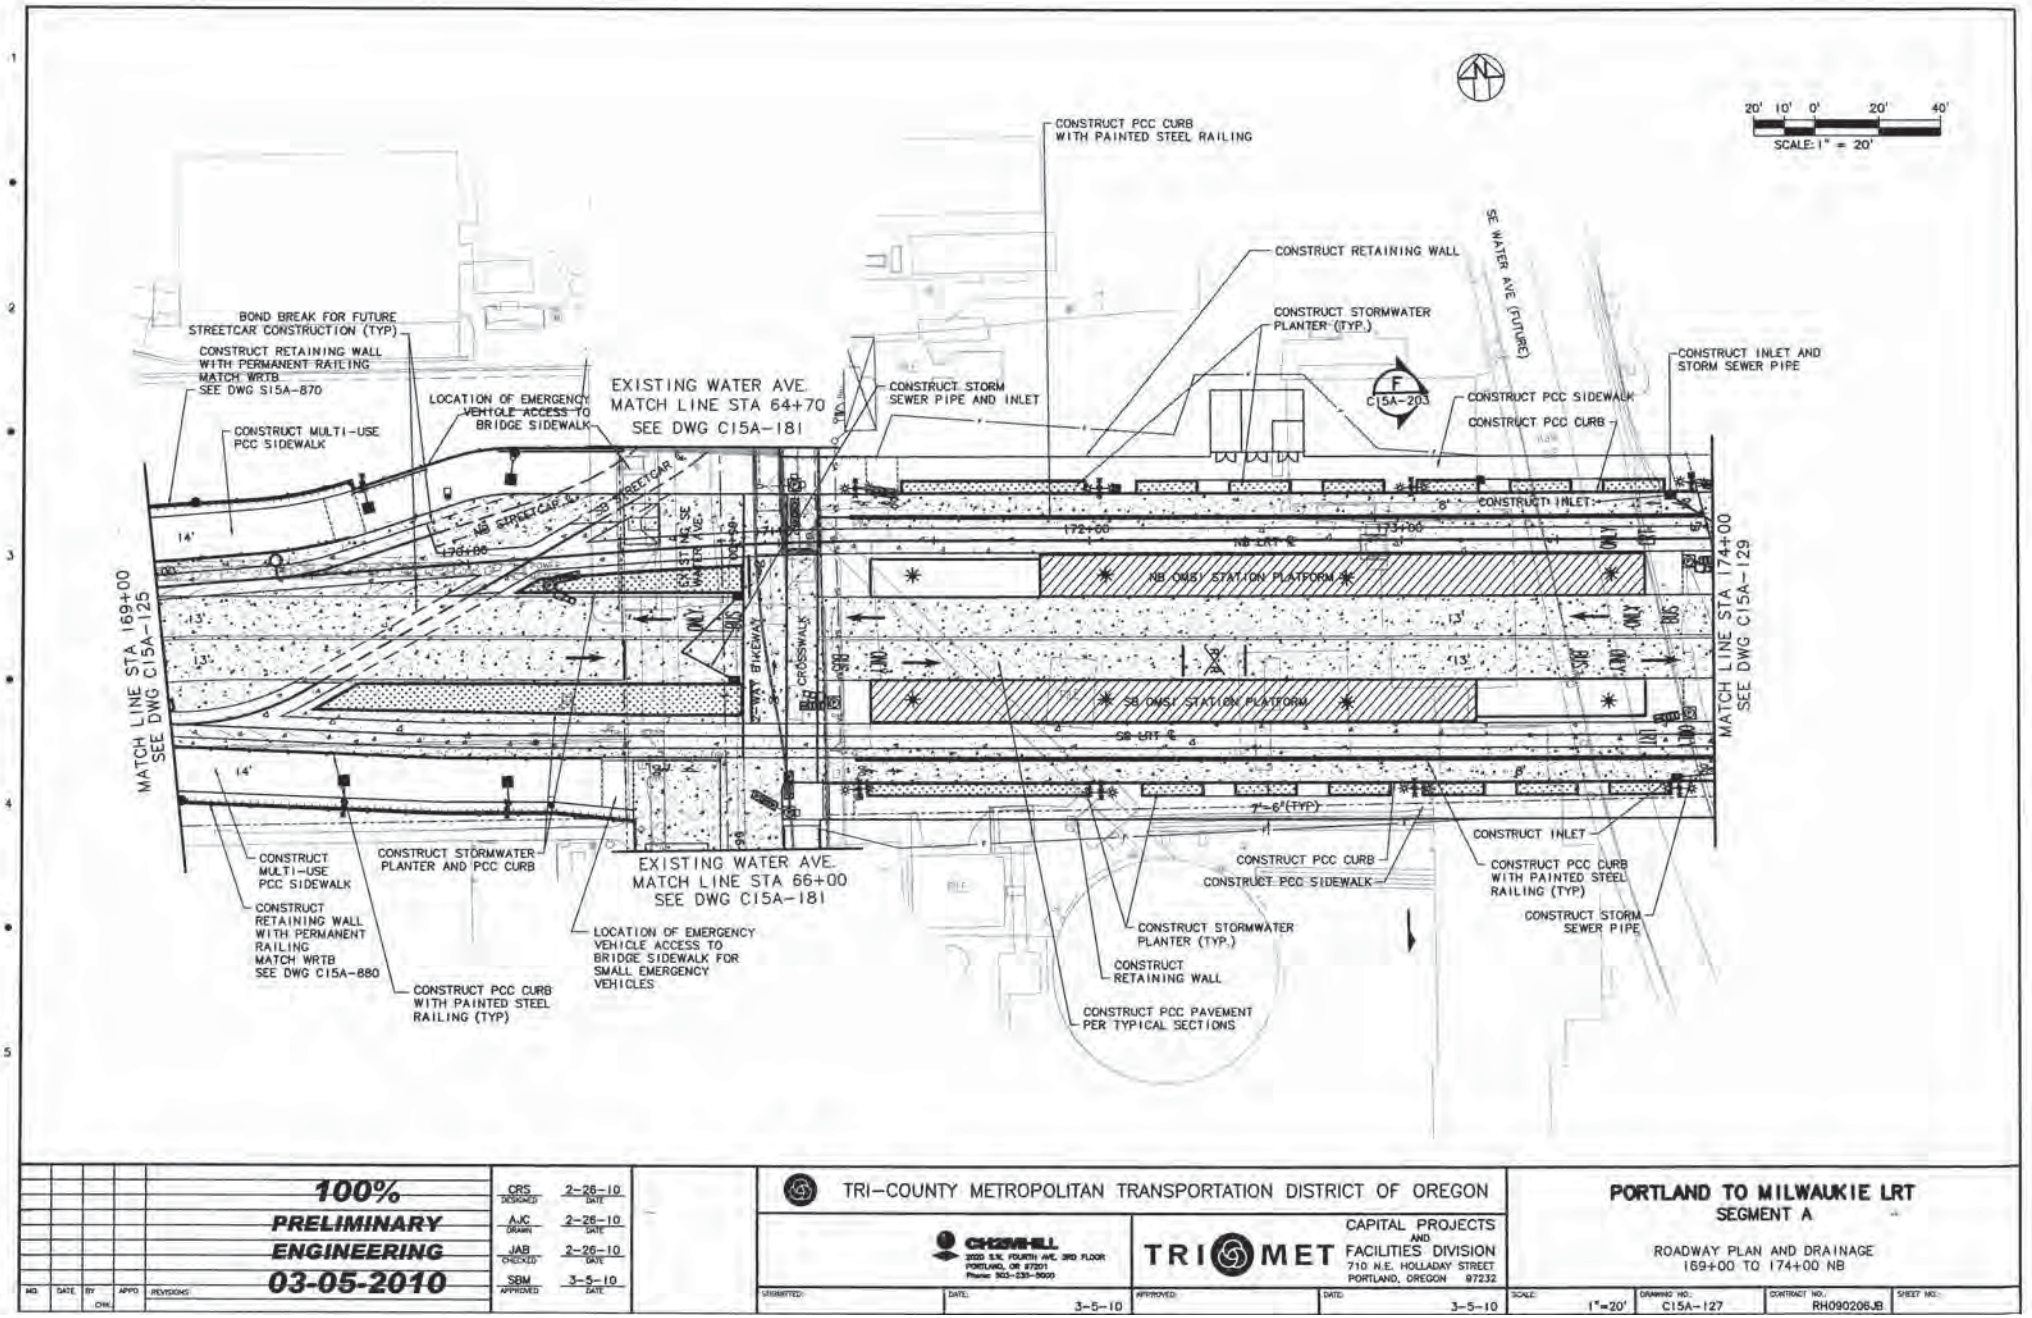

100% PRELIMINARY ENGINEERING
03-05-2010

CRS DESIGNED	2-26-10 DATE	
AJC DRAWN	2-26-10 DATE	
JAB CHECKED	2-26-10 DATE	
SBM APPROVED	3-5-10 DATE	

NO. | DATE | BY | CHK | APPD | REVISIONS

TRI-COUNTY METROPOLITAN TRANSPORTATION DISTRICT OF OREGON

CH2MHILL
2020 S.W. FOURTH AVE. 3RD FLOOR
PORTLAND, OR 97201
Phone: 503-235-5000

TRIMET
CAPITAL PROJECTS AND FACILITIES DIVISION
710 N.E. HOLLADAY STREET
PORTLAND, OREGON 97232

SUBMITTED: DATE: 3-5-10
APPROVED: DATE: 3-5-10

PORTLAND TO MILWAUKIE LRT
SEGMENT A

ROADWAY PLAN AND DRAINAGE
169+00 TO 174+00 NB

SCALE: 1"=20' | DRAWING NO.: C15A-127 | CONTRACT NO.: RH090206JB | SHEET NO.:

R:\15-CD DWG\PLA-1005\C15A-127.dwg 3/27/2010 11:35 PM, lorlst

Figure H-14

Figure H-15

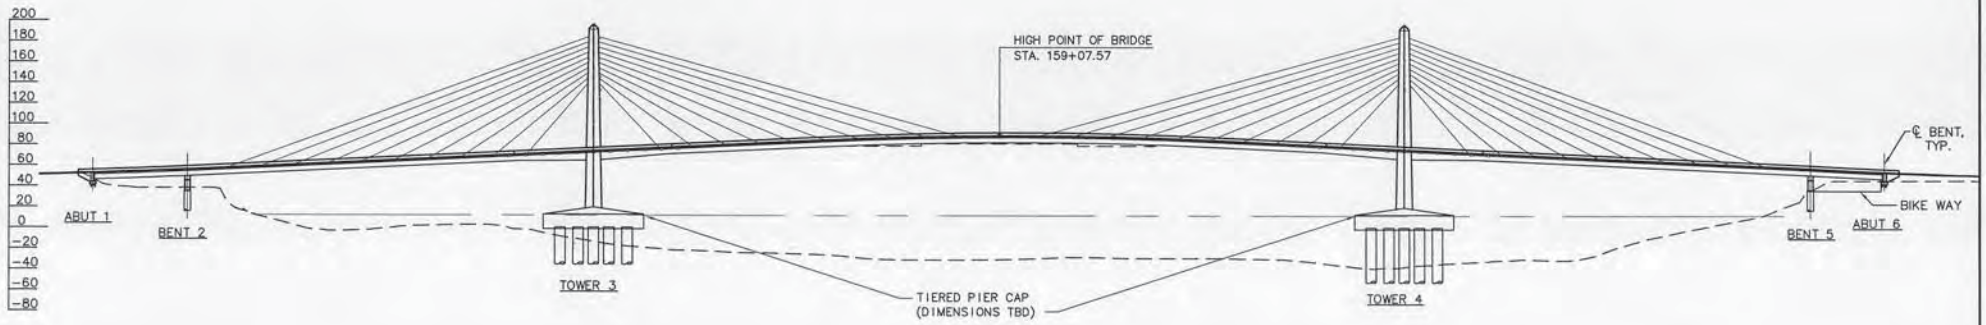

ELEVATION 1
SCALE: 1" = 60'

60' 30' 0 60' 120'
SCALE: 1" = 60'

25% PRELIMINARY ENGINEERING

NO.	DATE	BY	CHK	APPD.	REVISIONS

DESIGNED DATE
DRAWN DATE
CHECKED DATE
APPROVED DATE

TRI-COUNTY METROPOLITAN TRANSPORTATION DISTRICT OF OREGON

TRIMET CAPITAL PROJECTS AND FACILITIES DIVISION
710 N.E. HOLLADAY STREET
PORTLAND, OREGON 97232

SUBMITTED: DATE: APPROVED: DATE:

PORTLAND TO MILWAUKIE LRT
SEGMENT B
WILLAMETTE RIVER BRIDGE
GENERAL PLAN & ELEVATION
PUBLIC ART / PIER CAP

SCALE:	DRAWING NO.:	CONTRACT NO.:	SHEET NO.:
1"=60'	R15B-506		H-13

R:\15-CD DUMP\B-25%\R15B-506.dwg, 11/28/2009 3:39:58 PM, mcbridej

Figure H-16

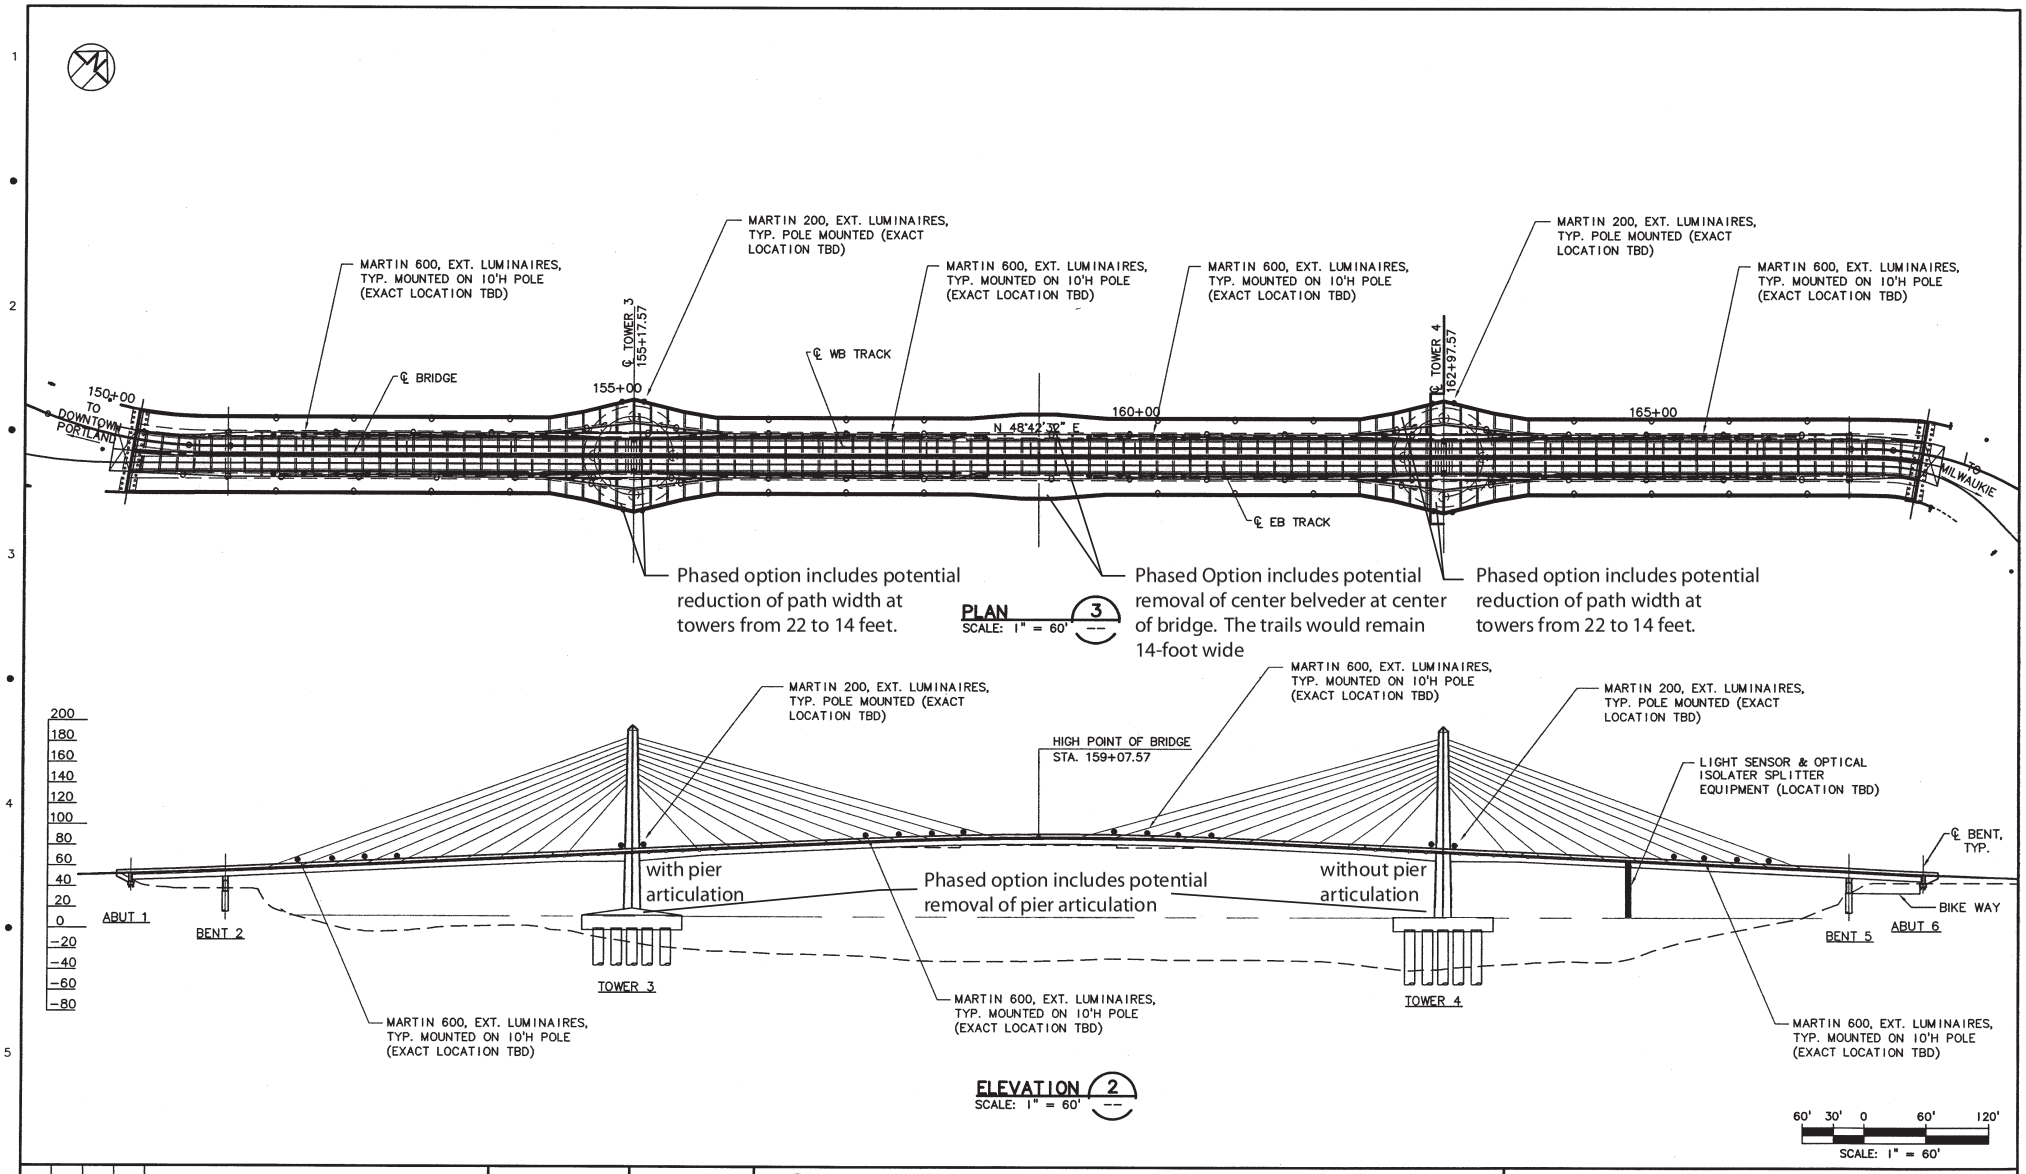

NO.	DATE	BY	CHK.	APPD.	REVISIONS
	1/20/10				REQUEST FOR QUALIFICATIONS

100% PRELIMINARY ENGINEERING 03-05-2010

DESIGNED DATE
DRAWN DATE
CHECKED DATE
APPROVED DATE

TRI-COUNTY METROPOLITAN TRANSPORTATION DISTRICT OF OREGON

TRIMET CAPITAL PROJECTS AND FACILITIES DIVISION
710 N.E. HOLLADAY STREET
PORTLAND, OREGON 97232

SUBMITTED: DATE: APPROVED: DATE:

PORTLAND TO MILWAUKIE LRT
SEGMENT B
WILLAMETTE RIVER BRIDGE
GENERAL PLAN & ELEVATION
PUBLIC ART / AESTHETIC LIGHTING

SCALE: 1"=60' DRAWING NO.: R15B-505 CONTRACT NO.: RH100391JB SHEET NO.:

R:\15-CD DUMP\R-100%\R15B-505.dwg, 2/27/2010 3:16:35 PM, kerbs

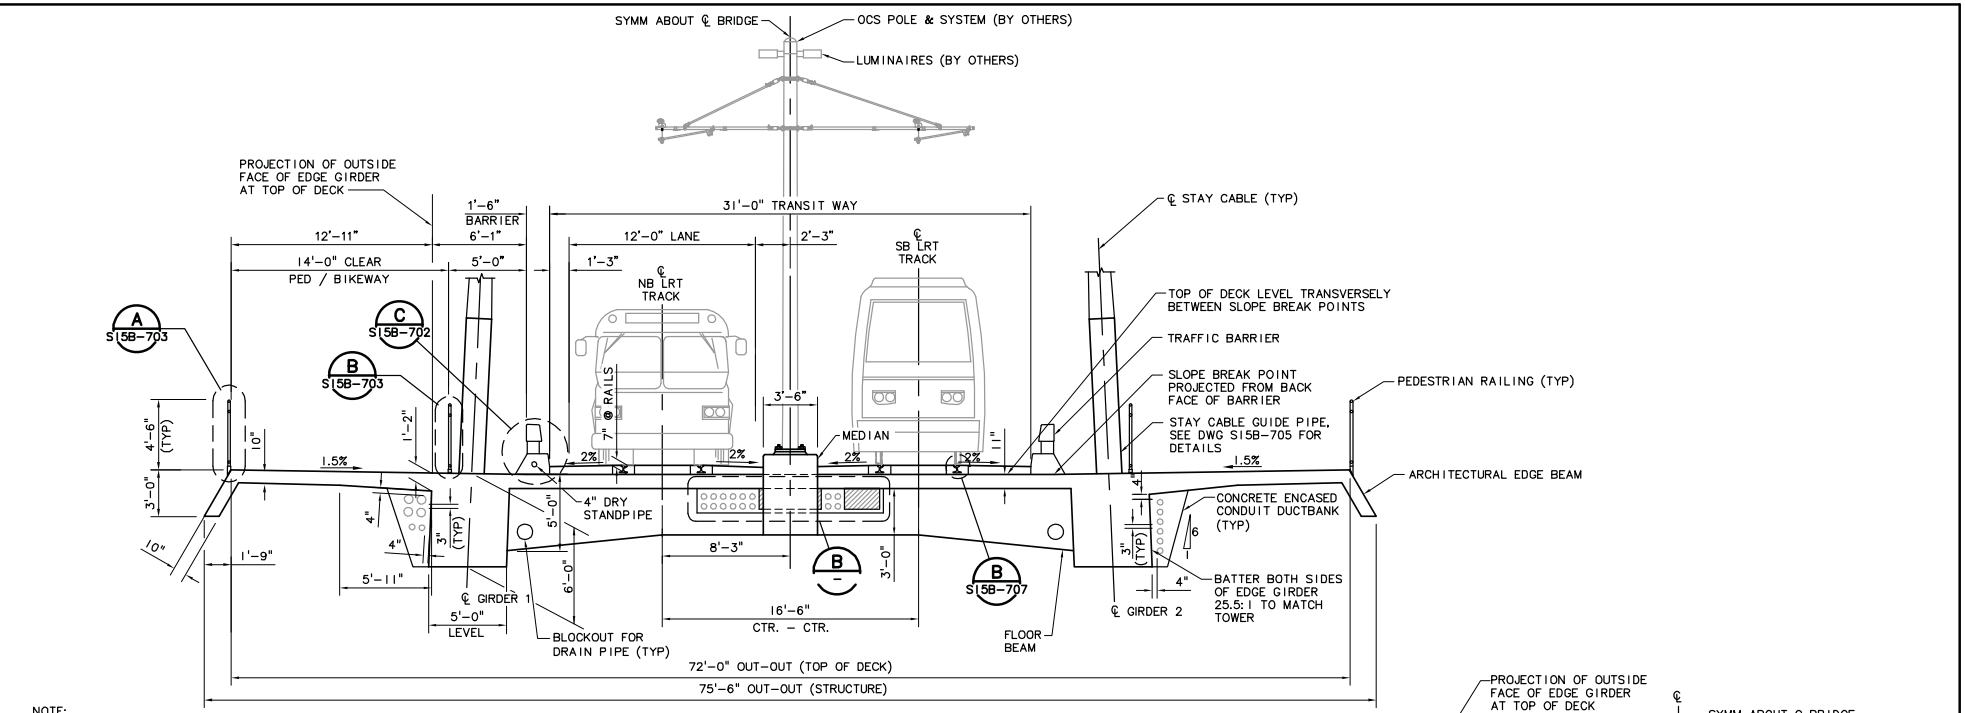

TYPICAL DECK SECTION A
SCALE: 1/4" = 1'-0"

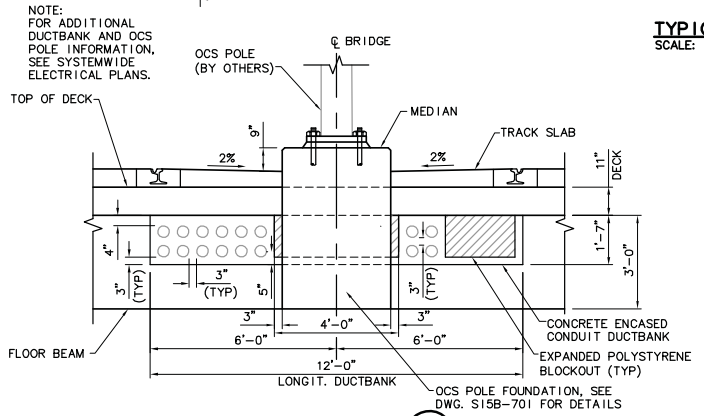

DUCTBANK DETAIL B
SCALE: 1/2" = 1'-0"

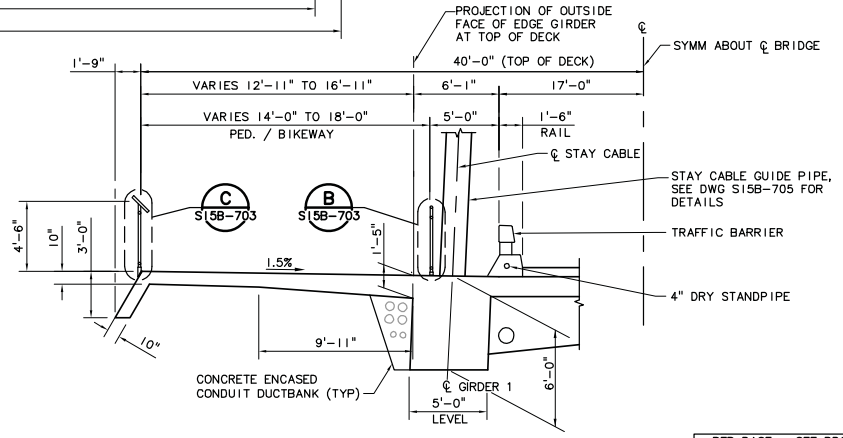

PARTIAL DECK SECTION AT MID-SPAN BELVEDERE C
SCALE: 1/4" = 1'-0"

RFP BASE - SEE PROGRAM REQUIREMENTS
NOT FOR CONSTRUCTION

NO.	DATE	BY	CHK.	APPD.	REVISIONS
	5/5/10				REQUEST FOR PROPOSAL

DESIGNED	MHJ	11/17/09
DRAWN	RAM	11/17/09
CHECKED	DDM	11/17/09
APPROVED	SCL	05/05/10

TRI-COUNTY METROPOLITAN TRANSPORTATION DISTRICT OF OREGON

HNTB
111 SW COLUMBIA STREET, SUITE 940
PORTLAND OREGON 97201
(503) 205-4140 (503) 205-4141 FAX

TRIMET
CAPITAL PROJECTS AND FACILITIES DIVISION
710 N.E. HOLLADAY STREET
PORTLAND, OREGON 97232

PORTLAND TO MILWAUKIE LRT
SEGMENT B
WILLAMETTE RIVER TRANSIT BRIDGE
TYPICAL DECK SECTION

SUBMITTED:	DATE:	APPROVED:	DATE:	SCALE:	DRAWING NO.:	CONTRACT NO.:	SHEET NO.:
	05/05/10		05/05/10	AS NOTED	S15B-600	RH090256JB	

R:\B-CD DRAWINGS\Updated 07-27-10\S15B-600.dwg, 9/2/2010 3:24:31 PM, Dalsh

Figure H-17

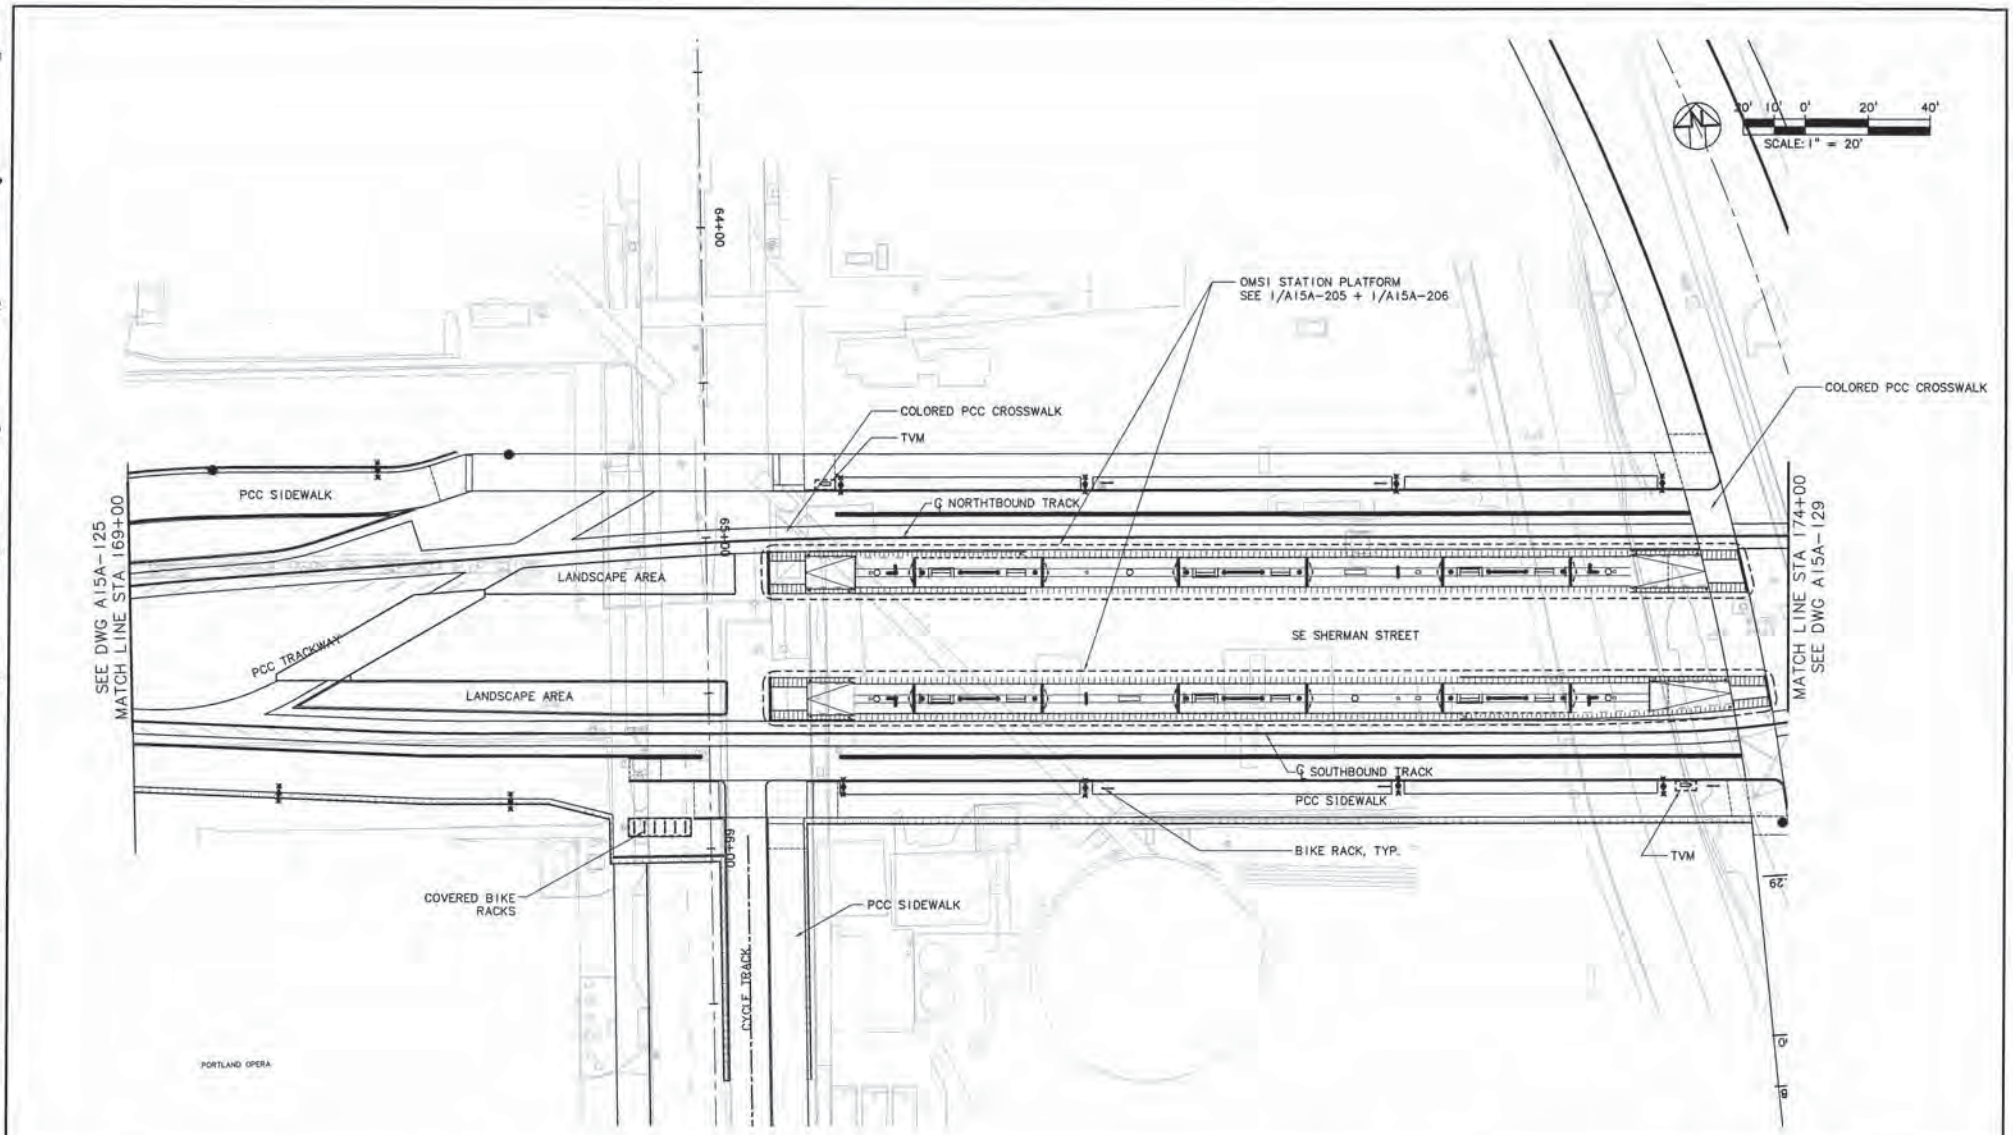

25% PRELIMINARY ENGINEERING

NO.	DATE	BY	CHK.	APPD.	REVISIONS

DESIGNED — DATE
DRAWN — DATE 11-10-09
CHECKED — DATE
APPROVED — DATE

TRI-COUNTY METROPOLITAN TRANSPORTATION DISTRICT OF OREGON

ZGF — ZIMMER GUNSUL FRASCA ARCHITECTS LLP

CH2MHILL
2020 S.W. FOURTH AVE, 3RD FLOOR
PORTLAND, OR 97201
Phone: 503-235-5000

TRIMET
CAPITAL PROJECTS AND FACILITIES DIVISION
710 N.E. HOLLADAY STREET
PORTLAND, OREGON 97232

SUBMITTED: — DATE:
APPROVED: — DATE:

PORTLAND TO MILWAUKIE LRT
SEGMENT A

OMSI STATION AREA PLAN
169+00 To 174+00

SCALE: 1"=20' | DRAWING NO.: A15A-127 | CONTRACT NO.: RH090206JG | SHEET NO.: H-16

Figure H-18

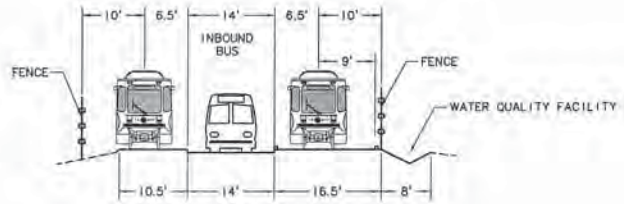

TRANSIT WAY EAST OF OMSI STATION (F, C15A-131)
1" = 10'-0"

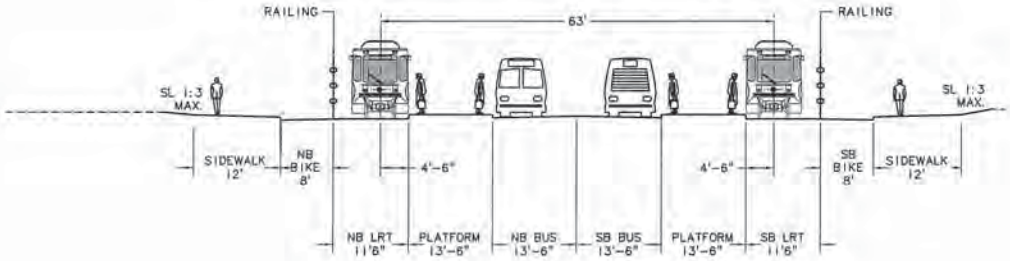

OMSI STATION (F, C15A-127)
1" = 10'-0"

10' 5' 0' 10' 20'
SCALE: 1" = 10'

25% PRELIMINARY ENGINEERING

KHM (DESIGNED)	6-09 (DATE)	
JHM (DRAWN)	6-09 (DATE)	
CHECKED	DATE	
APPROVED	DATE	

NO | DATE | BY | APPD | REVISIONS

TRI-COUNTY METROPOLITAN TRANSPORTATION DISTRICT OF OREGON

CH2MHILL
2020 S.W. FOURTH AVE, 3RD FLOOR
PORTLAND, OR 97201
Phone: 503-235-5000

TRIMET
CAPITAL PROJECTS AND FACILITIES DIVISION
710 N.E. HOLLADAY STREET
PORTLAND, OREGON 97232

SUBMITTED: | DATE: | APPROVED: | DATE:

PORTLAND TO MILWAUKIE LRT
SEGMENT A

ROADWAY TYPICAL SECTIONS
OMSI STATION SE TRANSIT WAY

SCALE: AS NOTED | DRAWING NO.: C15A-203 | CONTRACT NO.: | SHEET NO.: H-17

Figure H-19

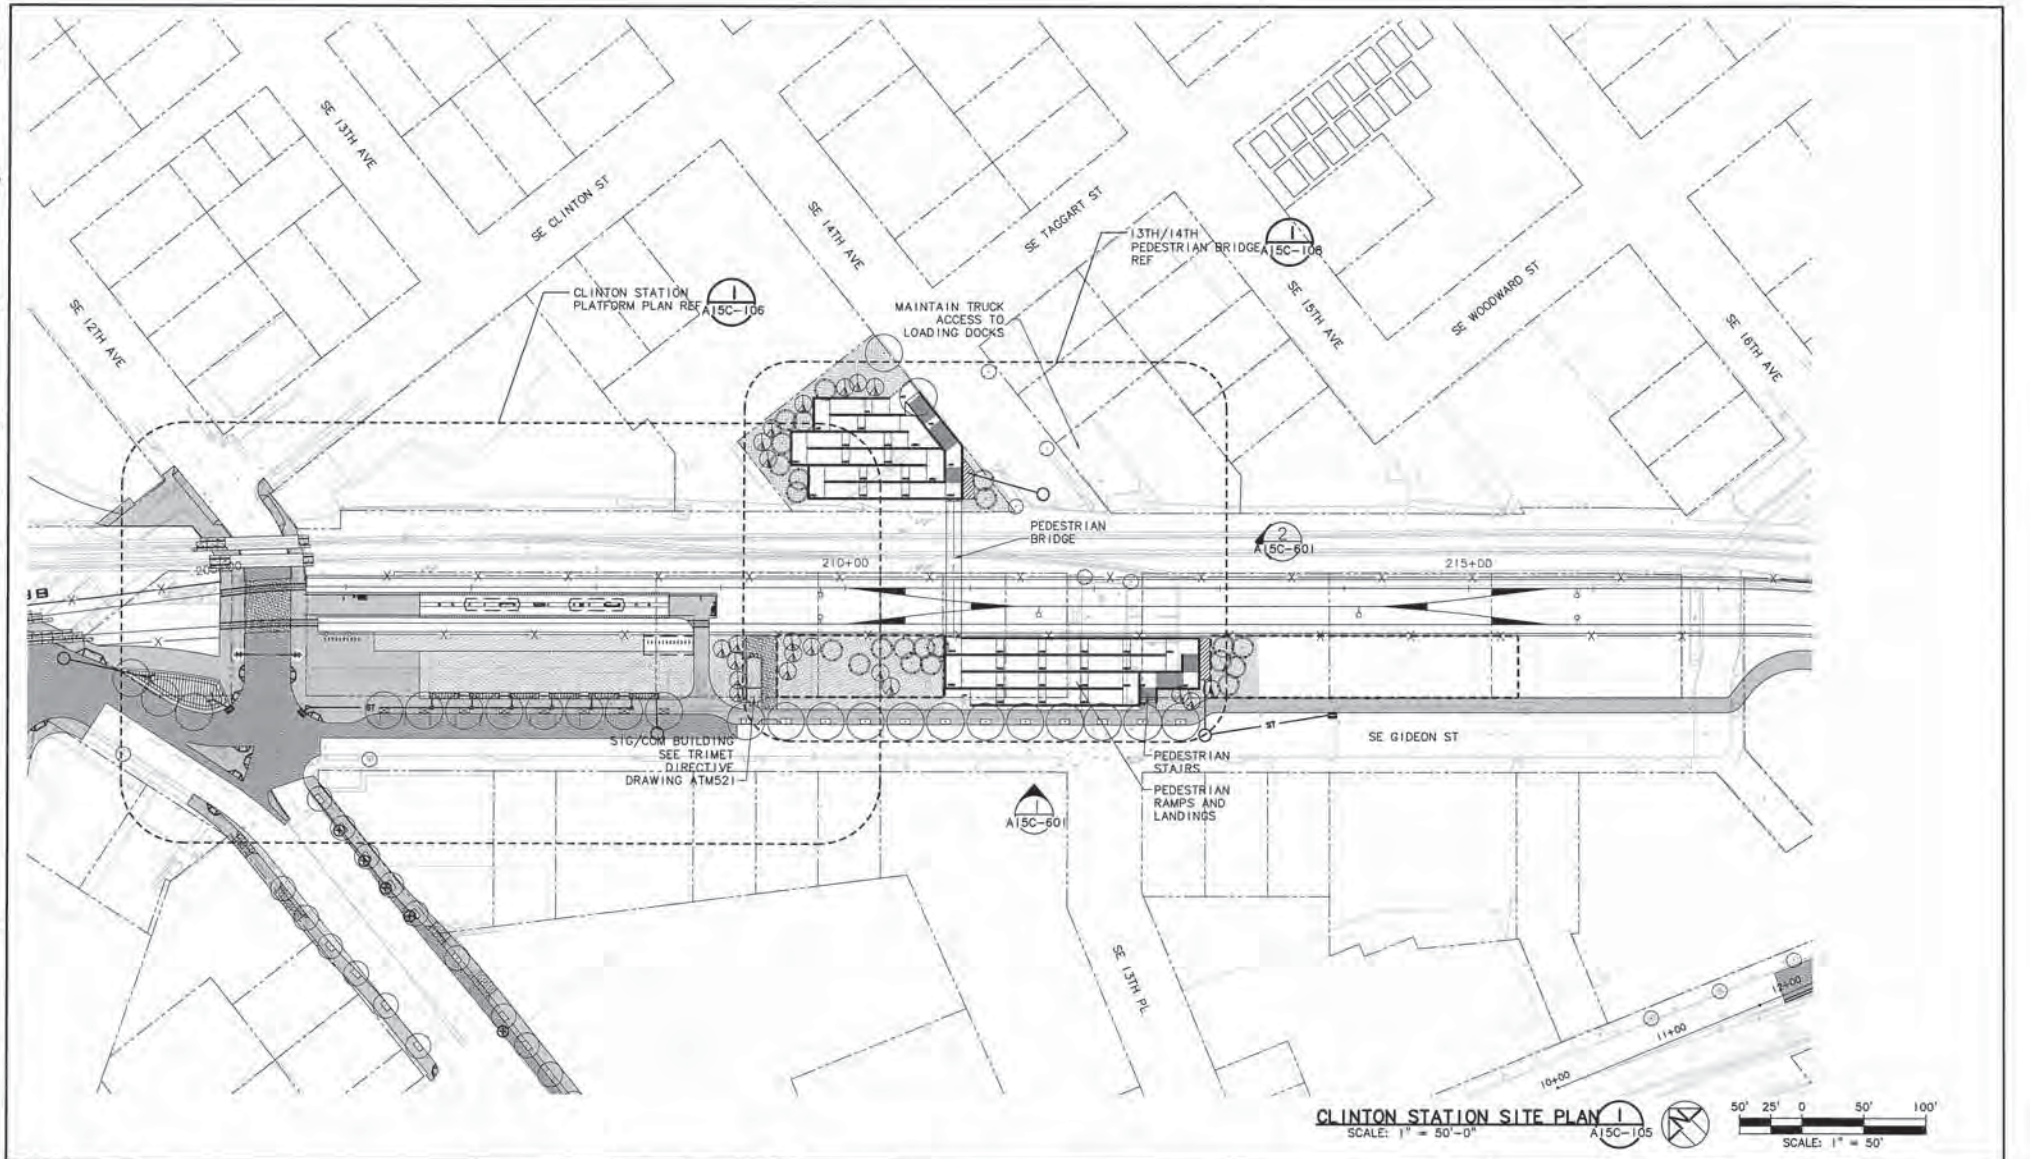

Figure H-20

R:\15-CD DUMPIC-25%\A15C-105.dwg, 11/26/2009 2:07:53 PM, mcfoley

NO.	DATE	BY	CHK	APP'D	REVISIONS

25% PRELIMINARY ENGINEERING

DESIGNED	KCA	12/02/09
DRAWN		
CHECKED		
APPROVED		

TRI-COUNTY METROPOLITAN TRANSPORTATION DISTRICT OF OREGON

PIVOT

TRIMET CAPITAL PROJECTS AND FACILITIES DIVISION
710 N.E. HOLLADAY STREET
PORTLAND, OREGON 97232

SUBMITTED: DATE: APPROVED: DATE:

PORTLAND TO MILWAUKIE LRT
SEGMENT C
CLINTON STATION
SITE PLAN

SCALE:	DRAWING NO.:	CONTRACT NO.:	SHEET NO.:
1" = 50'-0"	A15C-105	RH090207JB	H-18

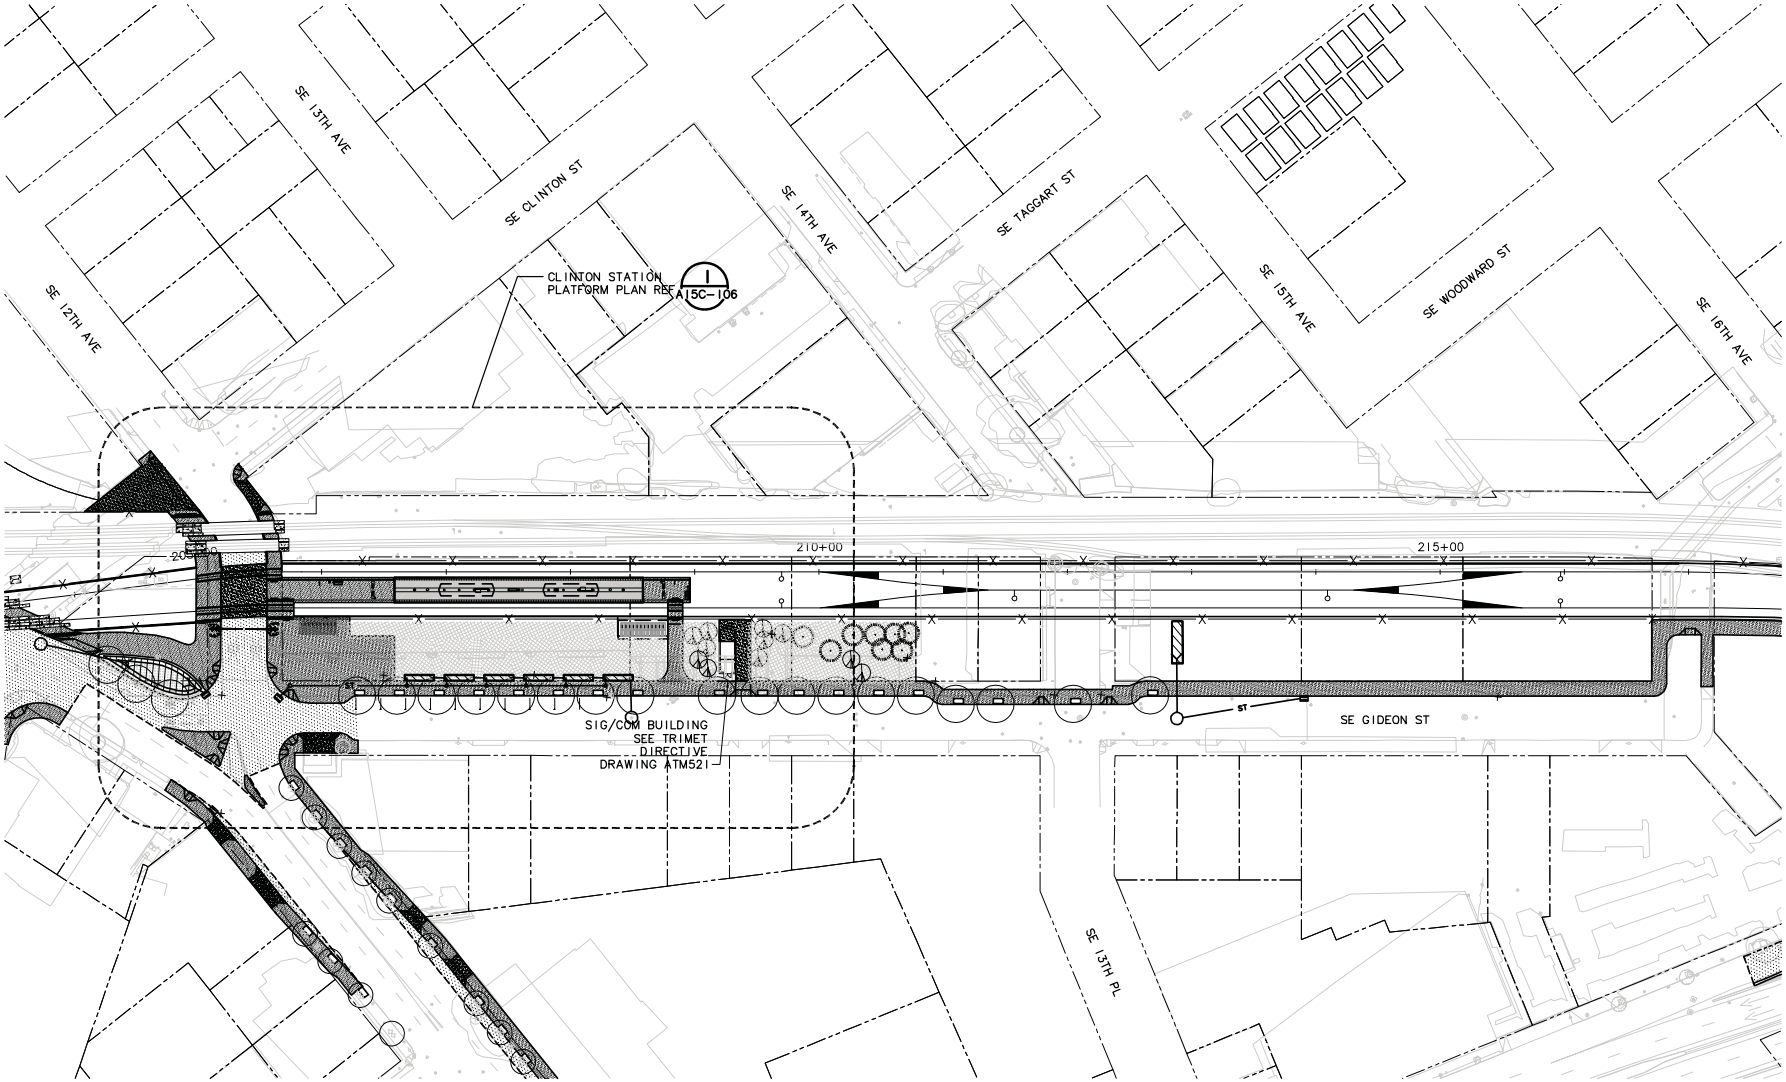

CLINTON STATION SITE PLAN
SCALE: 1" = 50'-0"

50' 25' 0 50' 100'
SCALE: 1" = 50'

NO.	DATE	BY / CHK.	APPD.	REVISIONS

DESIGNED	DATE
DRAWN	DATE
CHECKED	DATE
APPROVED	DATE

TRI-COUNTY METROPOLITAN TRANSPORTATION DISTRICT OF OREGON

TRIMET
CAPITAL PROJECTS AND FACILITIES DIVISION
710 N.E. HOLLADAY STREET
PORTLAND, OREGON 97232

SUBMITTED:	DATE:	APPROVED:	DATE:

PORTLAND TO MILWAUKIE LRT
SEGMENT C
CLINTON STATION
SITE PLAN

SCALE:	DRAWING NO.:	CONTRACT NO.:	SHEET NO.:
1" = 50'-0"	REC-A15C-105	RH090207JB	

S:\Reference\Rail\REC\Dgn\REC-A15C-105.dwg, 9/13/2010 6:49:14 AM, hmb

Figure H-20a

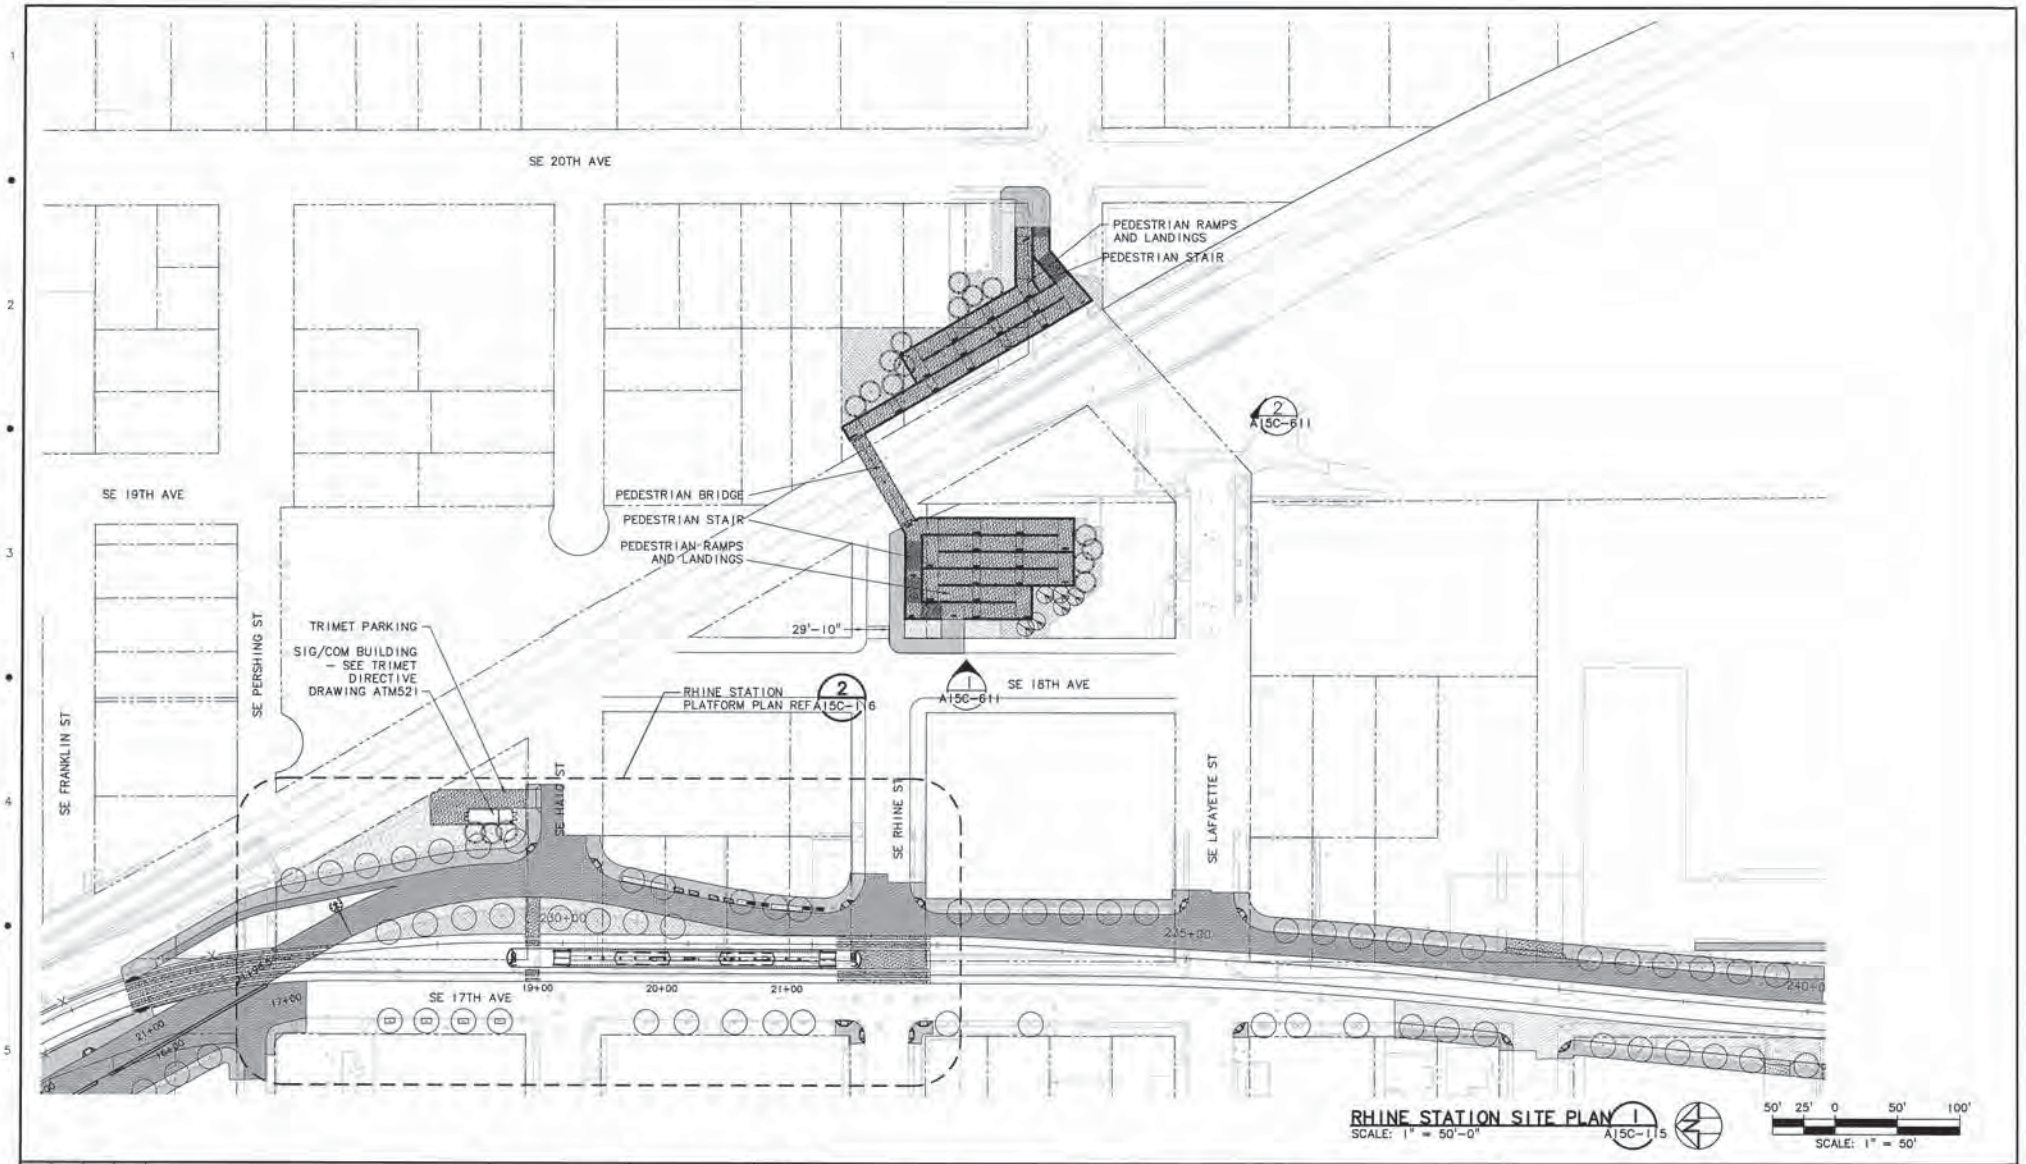

25% PRELIMINARY ENGINEERING

NO.	DATE	BY	CHK	APPD	REVISIONS

DESIGNED	KCA	12/02/09 DATE
DRAWN		DATE
CHECKED		DATE
APPROVED		DATE

TRI-COUNTY METROPOLITAN TRANSPORTATION DISTRICT OF OREGON

PIVOT

TRIMET CAPITAL PROJECTS AND FACILITIES DIVISION
710 N.E. HOLLADAY STREET
PORTLAND, OREGON 97232

SUBMITTED:	DATE:	APPROVED:	DATE:

PORTLAND TO MILWAUKIE LRT
SEGMENT C
RHINE STATION
SITE PLAN

SCALE:	DRAWING NO.:	CONTRACT NO.:	SHEET NO.:
1" = 50'-0"	A15C-115	RH090207JB	H-19

R:\15-CD DUMP\C-25\WA15C-115.dwg, 11/28/2009 2:11:09 PM, mcbride

Figure H-21

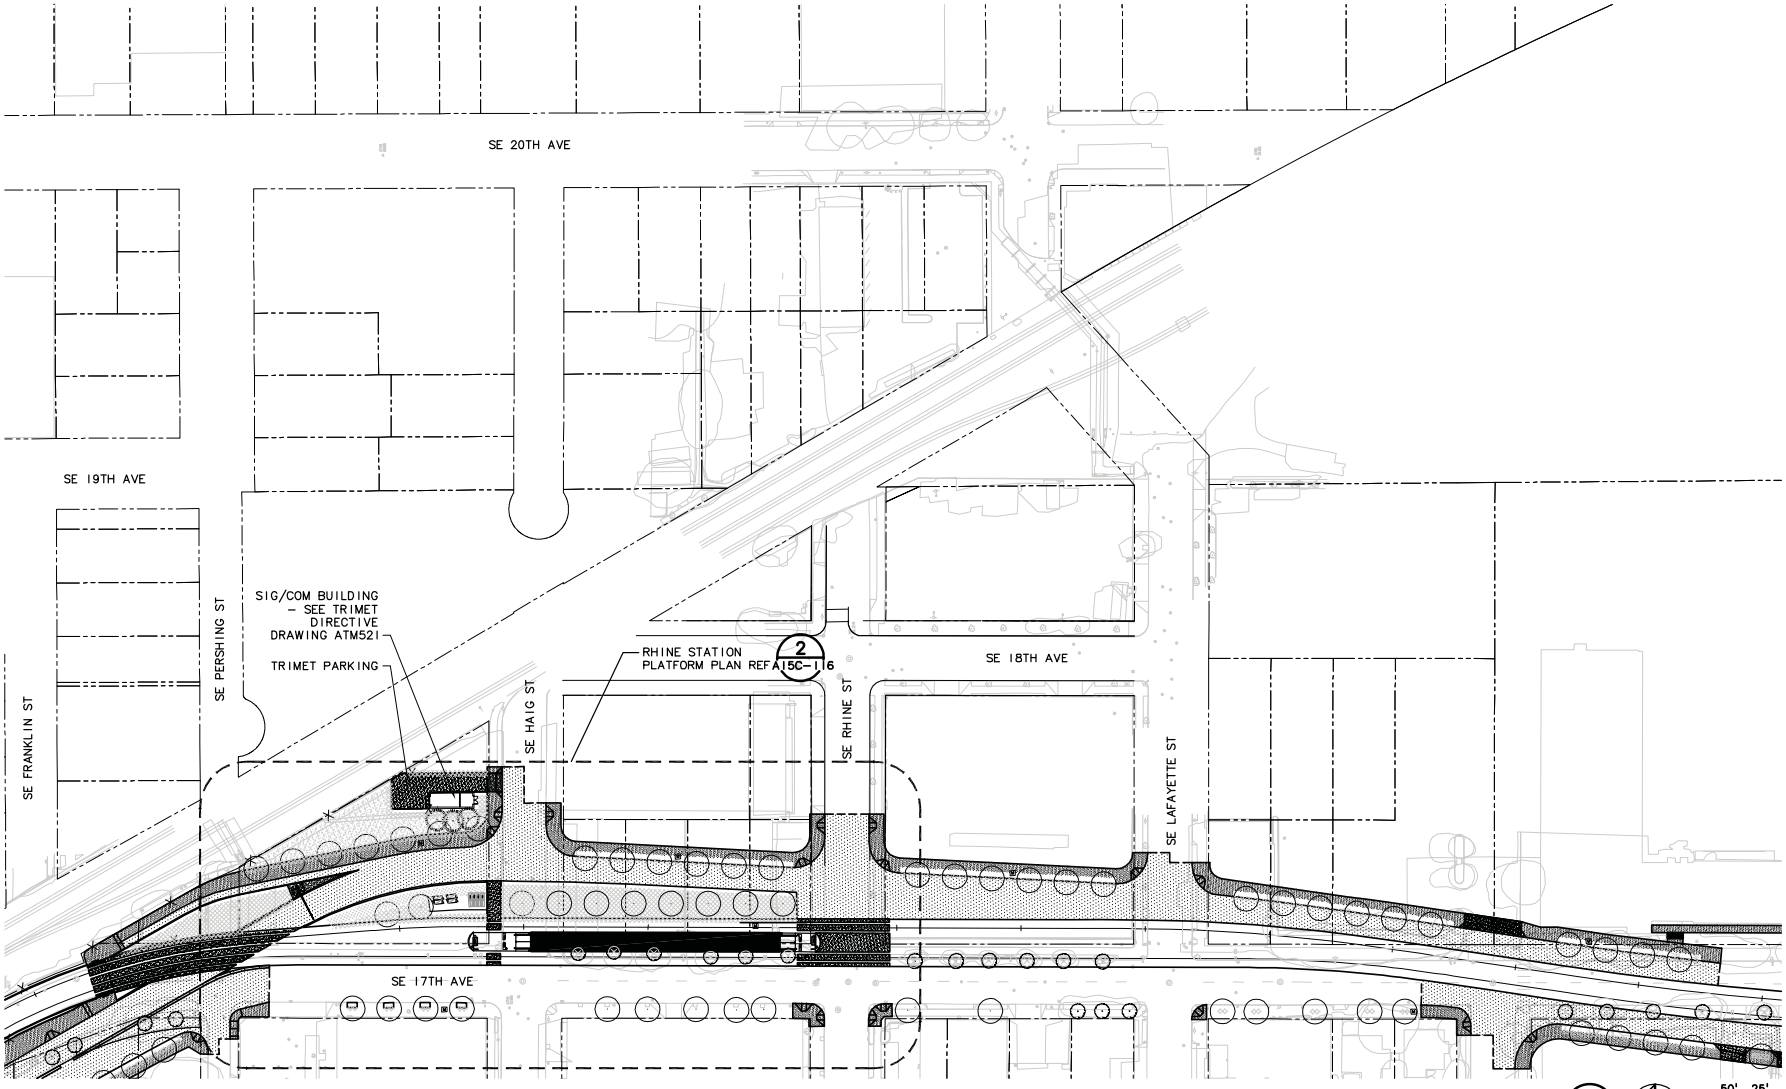

NO.	DATE	BY / CHK.	APPD.	REVISIONS

DESIGNED DATE
DRAWN DATE
CHECKED DATE
APPROVED DATE

TRI-COUNTY METROPOLITAN TRANSPORTATION DISTRICT OF OREGON

TRIMET — CAPITAL PROJECTS AND FACILITIES DIVISION
710 N.E. HOLLADAY STREET
PORTLAND, OREGON 97232

SUBMITTED: DATE: APPROVED: DATE:

PORTLAND TO MILWAUKIE LRT
SEGMENT C
RHINE STATION
SITE PLAN

SCALE: 1" = 50'-0" | DRAWING NO.: REC-A15C-115 | CONTRACT NO.: RH090207JB | SHEET NO.:

Figure H-21a

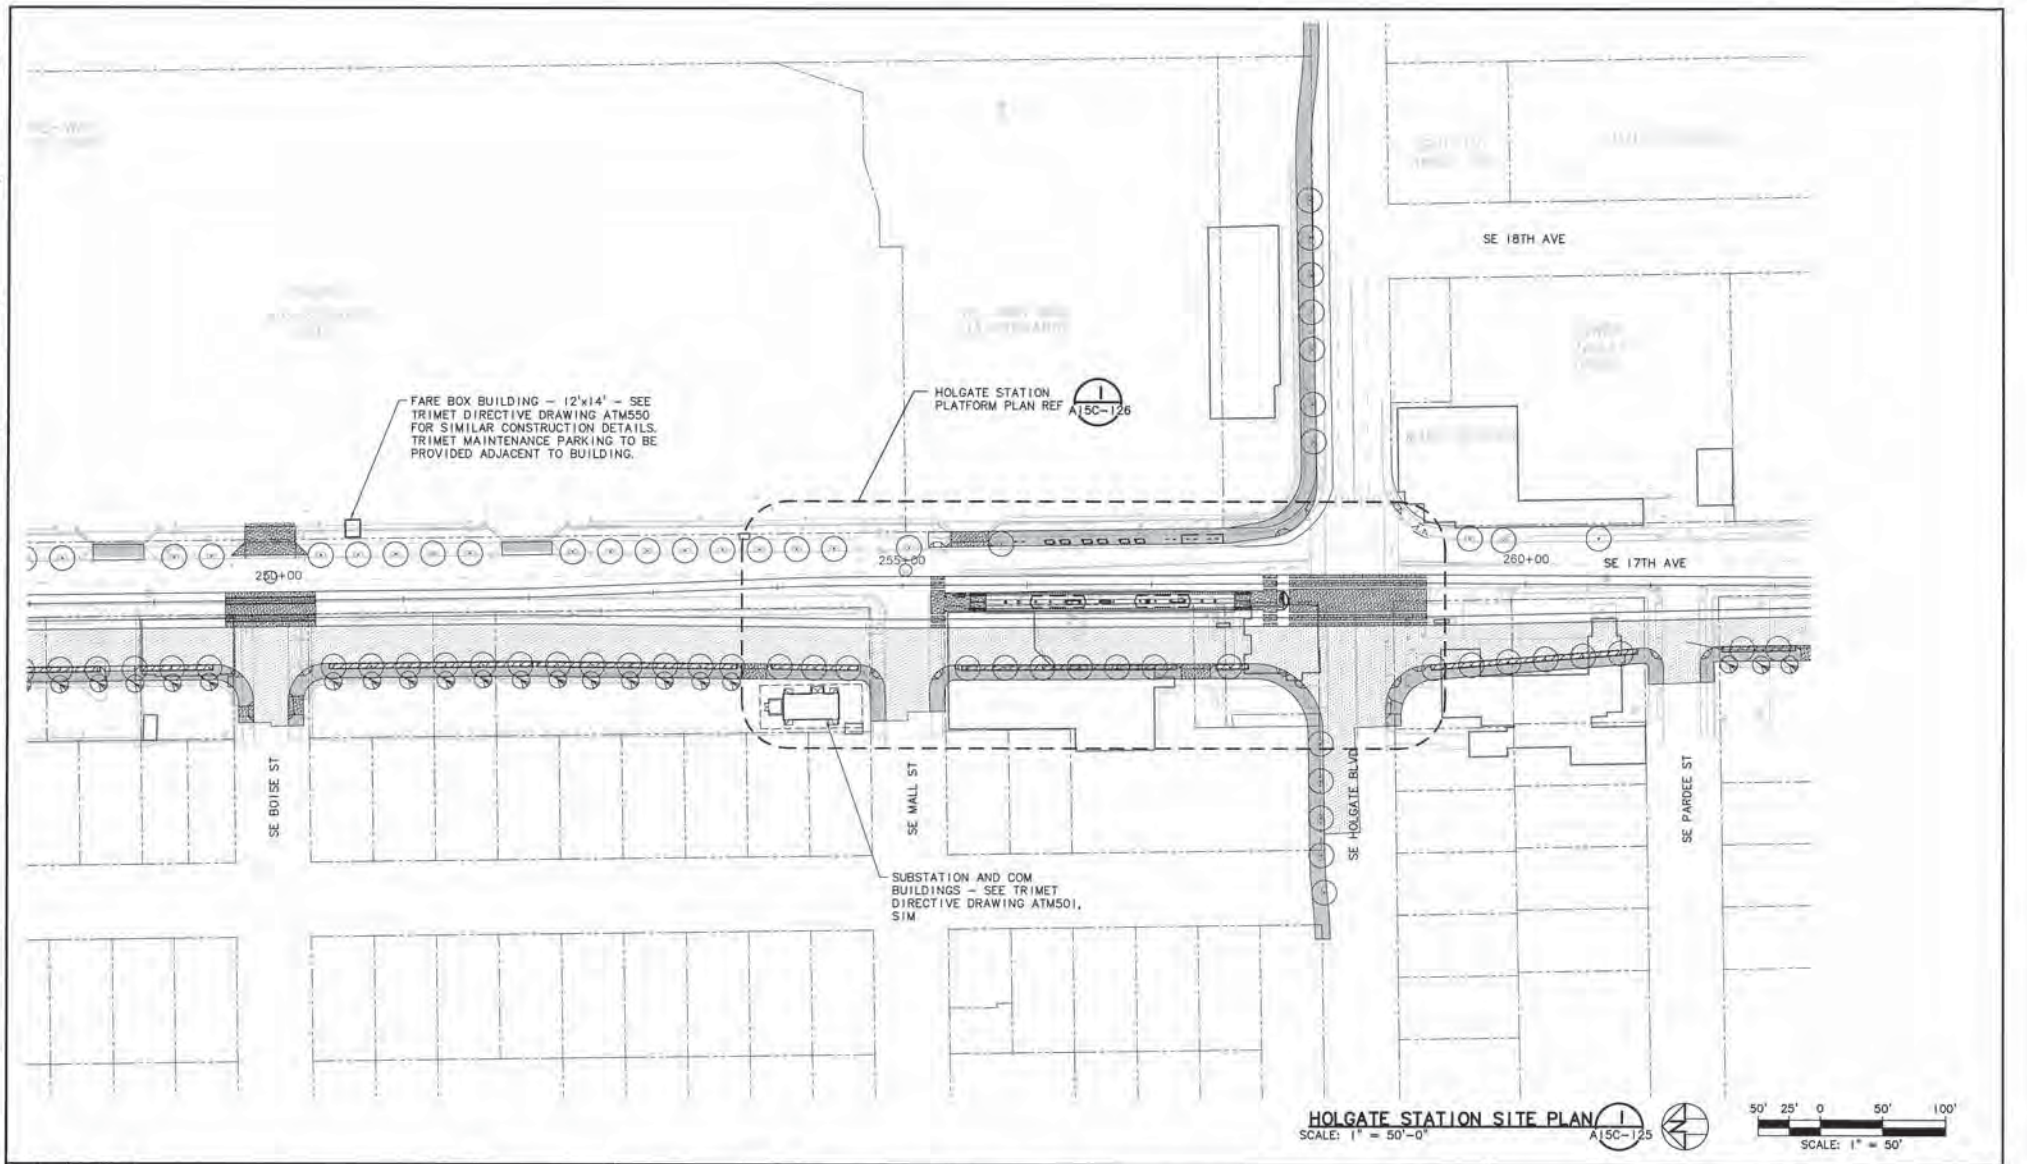

Figure H-22

25% PRELIMINARY ENGINEERING

NO.	DATE	BY	CHK	APPD	REVISIONS

DESIGNED	KCA	12/02/09 DATE
DRAWN		DATE
CHECKED		DATE
APPROVED		DATE

TRI-COUNTY METROPOLITAN TRANSPORTATION DISTRICT OF OREGON

PIVOT

TRIMET CAPITAL PROJECTS AND FACILITIES DIVISION
710 N.E. HOLLADAY STREET
PORTLAND, OREGON 97232

SUBMITTED:	DATE:	APPROVED:	DATE:

PORTLAND TO MILWAUKIE LRT
SEGMENT C
HOLGATE STATION
SITE PLAN

SCALE:	DRAWING NO.:	CONTRACT NO.:	SHEET NO.:
1" = 50'-0"	A15C-125	RH090207JB	H-20

R:\15-CD DUMP\C-25%\A15C-125.dwg, 11/28/2009 2:14:30 PM, mcbiting

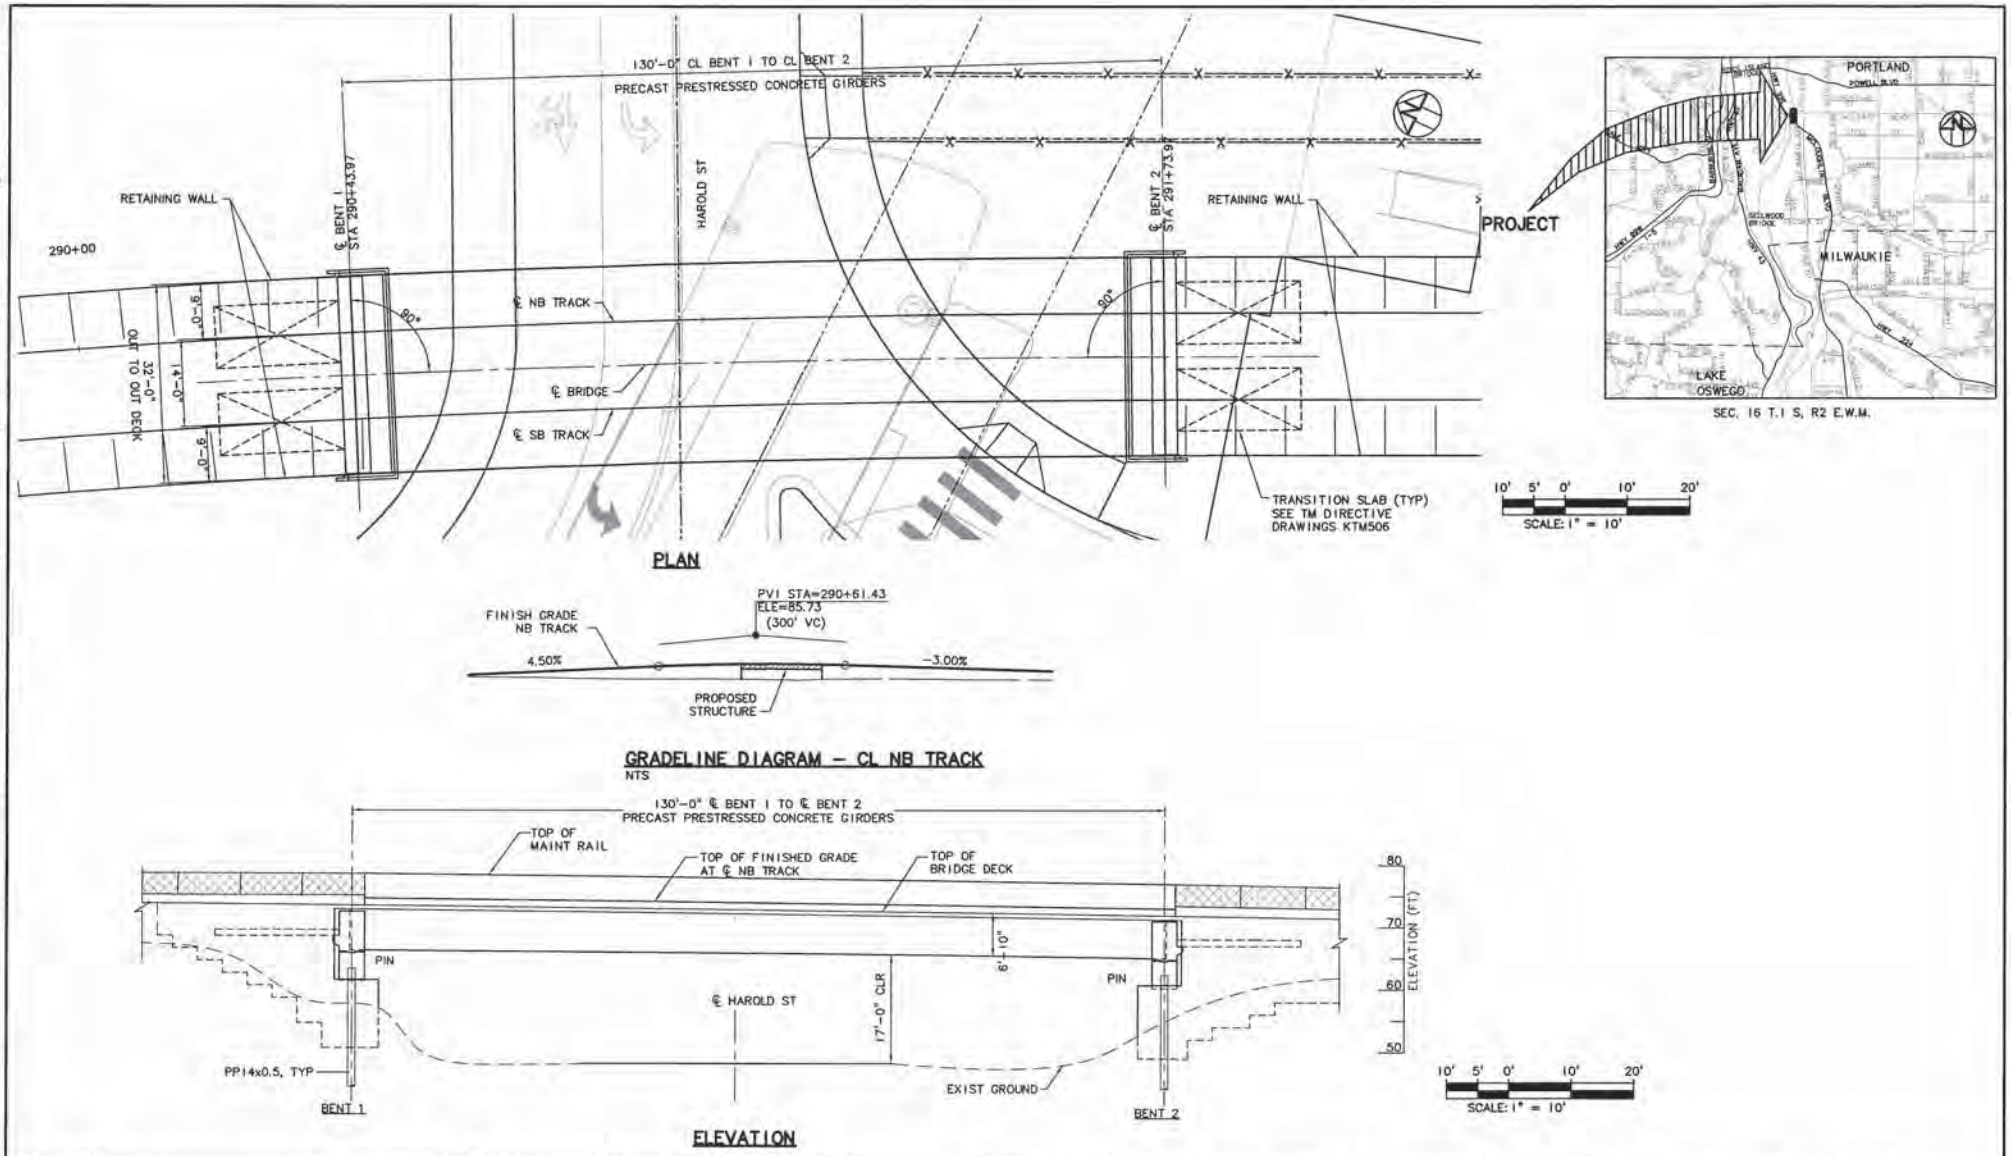

NO.	DATE	BY	CHK	APPD.	REVISIONS

100%
PRELIMINARY
ENGINEERING
03-05-2010

IW DESIGNED	03/05/10 DATE	
PF DRAWN	03/05/10 DATE	
CI CHECKED	03/05/10 DATE	
RS APPROVED	03/05/10 DATE	

TRI-COUNTY METROPOLITAN TRANSPORTATION DISTRICT OF OREGON

Hatch Mott MacDonald
400 S.W. 6th Avenue, Suite 914
Portland, OR 97204
(503) 243-5001

TRIMET
CAPITAL PROJECTS AND FACILITIES DIVISION
710 N.E. HOLLADAY STREET
PORTLAND, OREGON 97232

SUBMITTED: DATE: 03/05/10
APPROVED: DATE: 03/05/10

PORTLAND TO MILWAUKIE LRT
SEGMENT C
STRUCTURAL
HAROLD STREET OVERPASS
PE – STA 290+43.97 TO 291+73.97

SCALE: AS NOTED
DRAWING NO.: S15C-350
CONTRACT NO.: RH090207.B
SHEET NO.:

Figure H-23

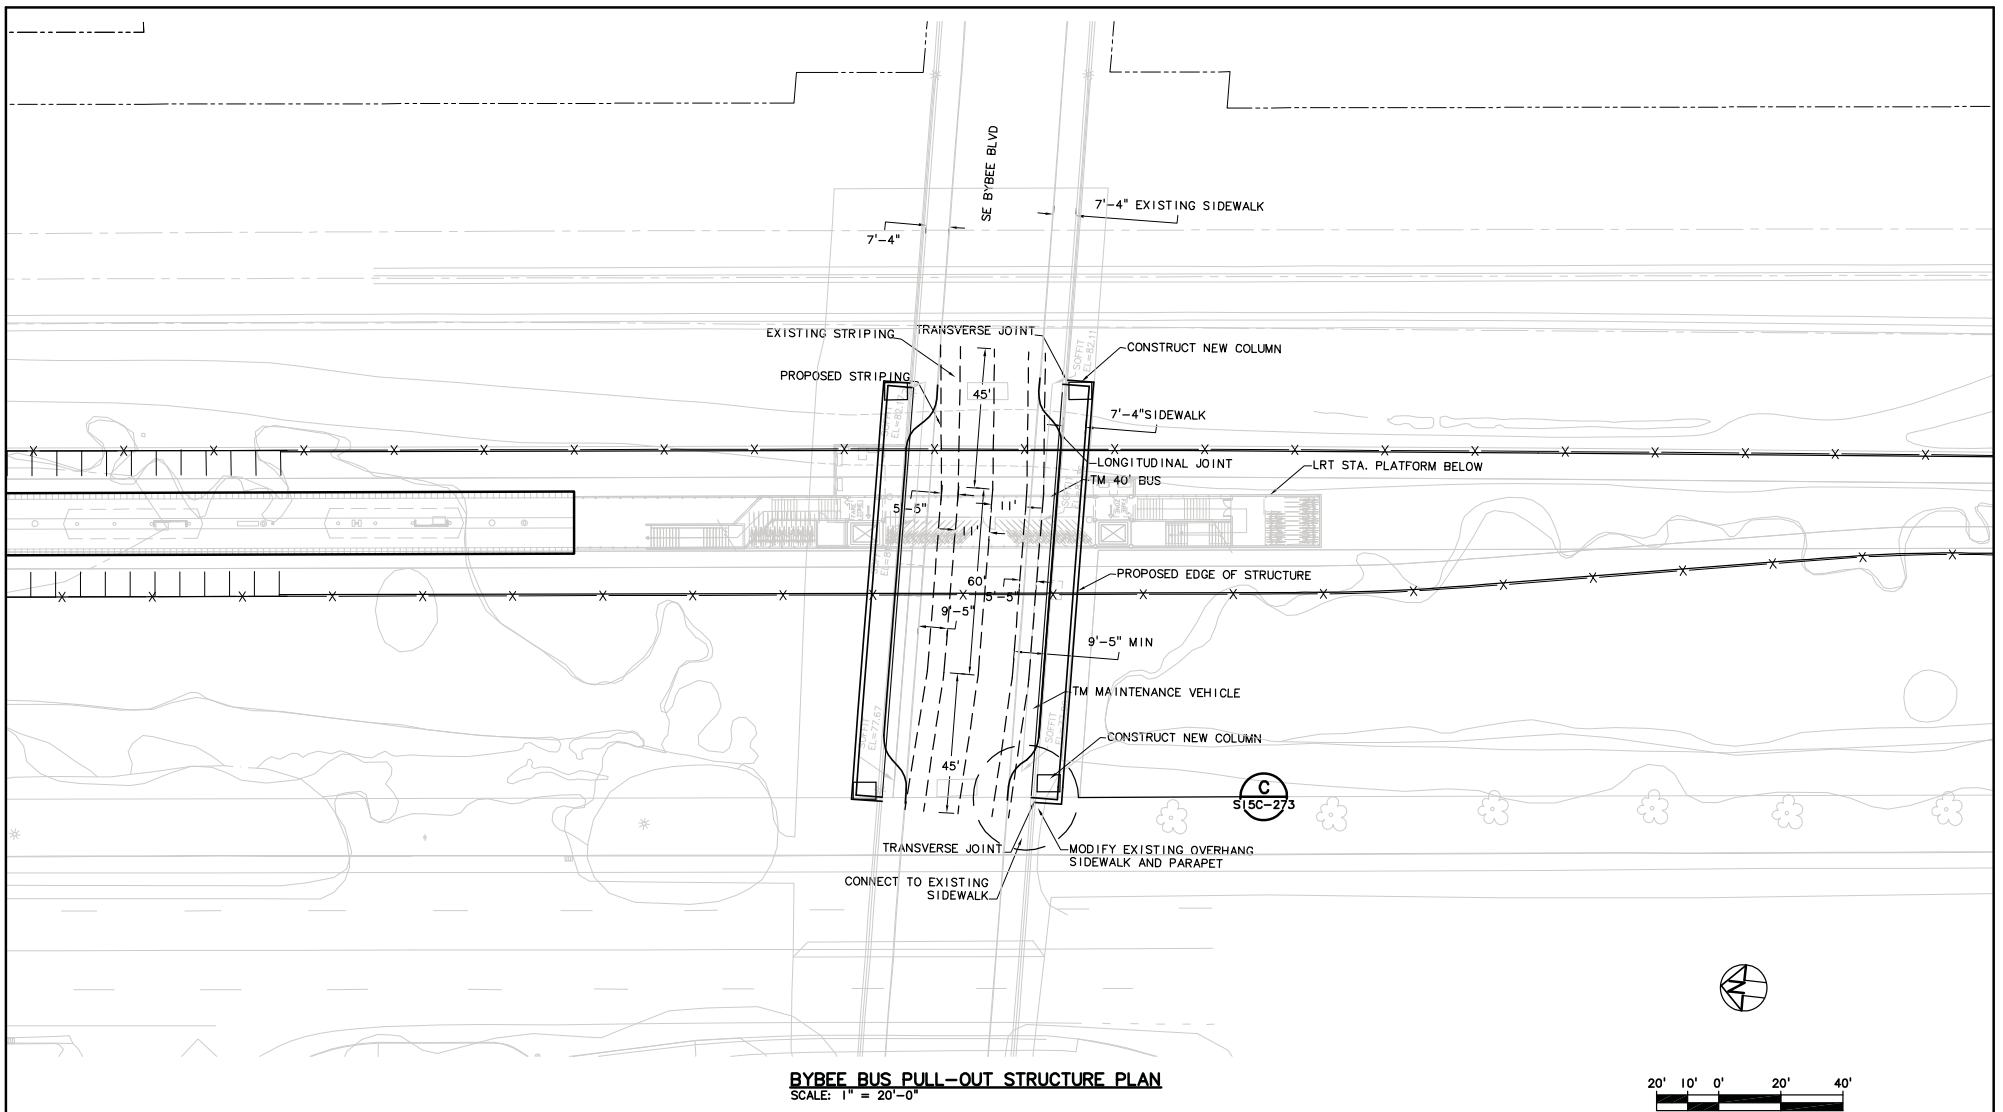

BYBEE BUS PULL-OUT STRUCTURE PLAN
SCALE: 1" = 20'-0"

20' 10' 0' 20' 40'
SCALE: 1" = 20'

NO.	DATE	BY CHK.	APPD.	REVISIONS

NAF DESIGNED	3/5/10 DATE
NAF DRAWN	3/5/10 DATE
CHL CHECKED	3/5/10 DATE
APPROVED	3/5/10 DATE

TRI-COUNTY METROPOLITAN TRANSPORTATION DISTRICT OF OREGON

TRIMET
CAPITAL PROJECTS AND FACILITIES DIVISION
710 N.E. HOLLADAY STREET
PORTLAND, OREGON 97232

SUBMITTED:	DATE:	APPROVED:	DATE:
	3/5/10		3/5/10

PORTLAND TO MILWAUKIE LRT
SEGMENT C
BYBEE BUS PULL-OUT STRUCTURE PLAN

SCALE:	DRAWING NO.:	CONTRACT NO.:	SHEET NO.:
1" = 20'-0"	REC-S15C-270	RH090207JB	

Figure H-24

S:\Reference\S-SHEET\REC-SHEET\REC-S15C-270.dgn, 9/17/2010 6:53:03 AM, kdsh

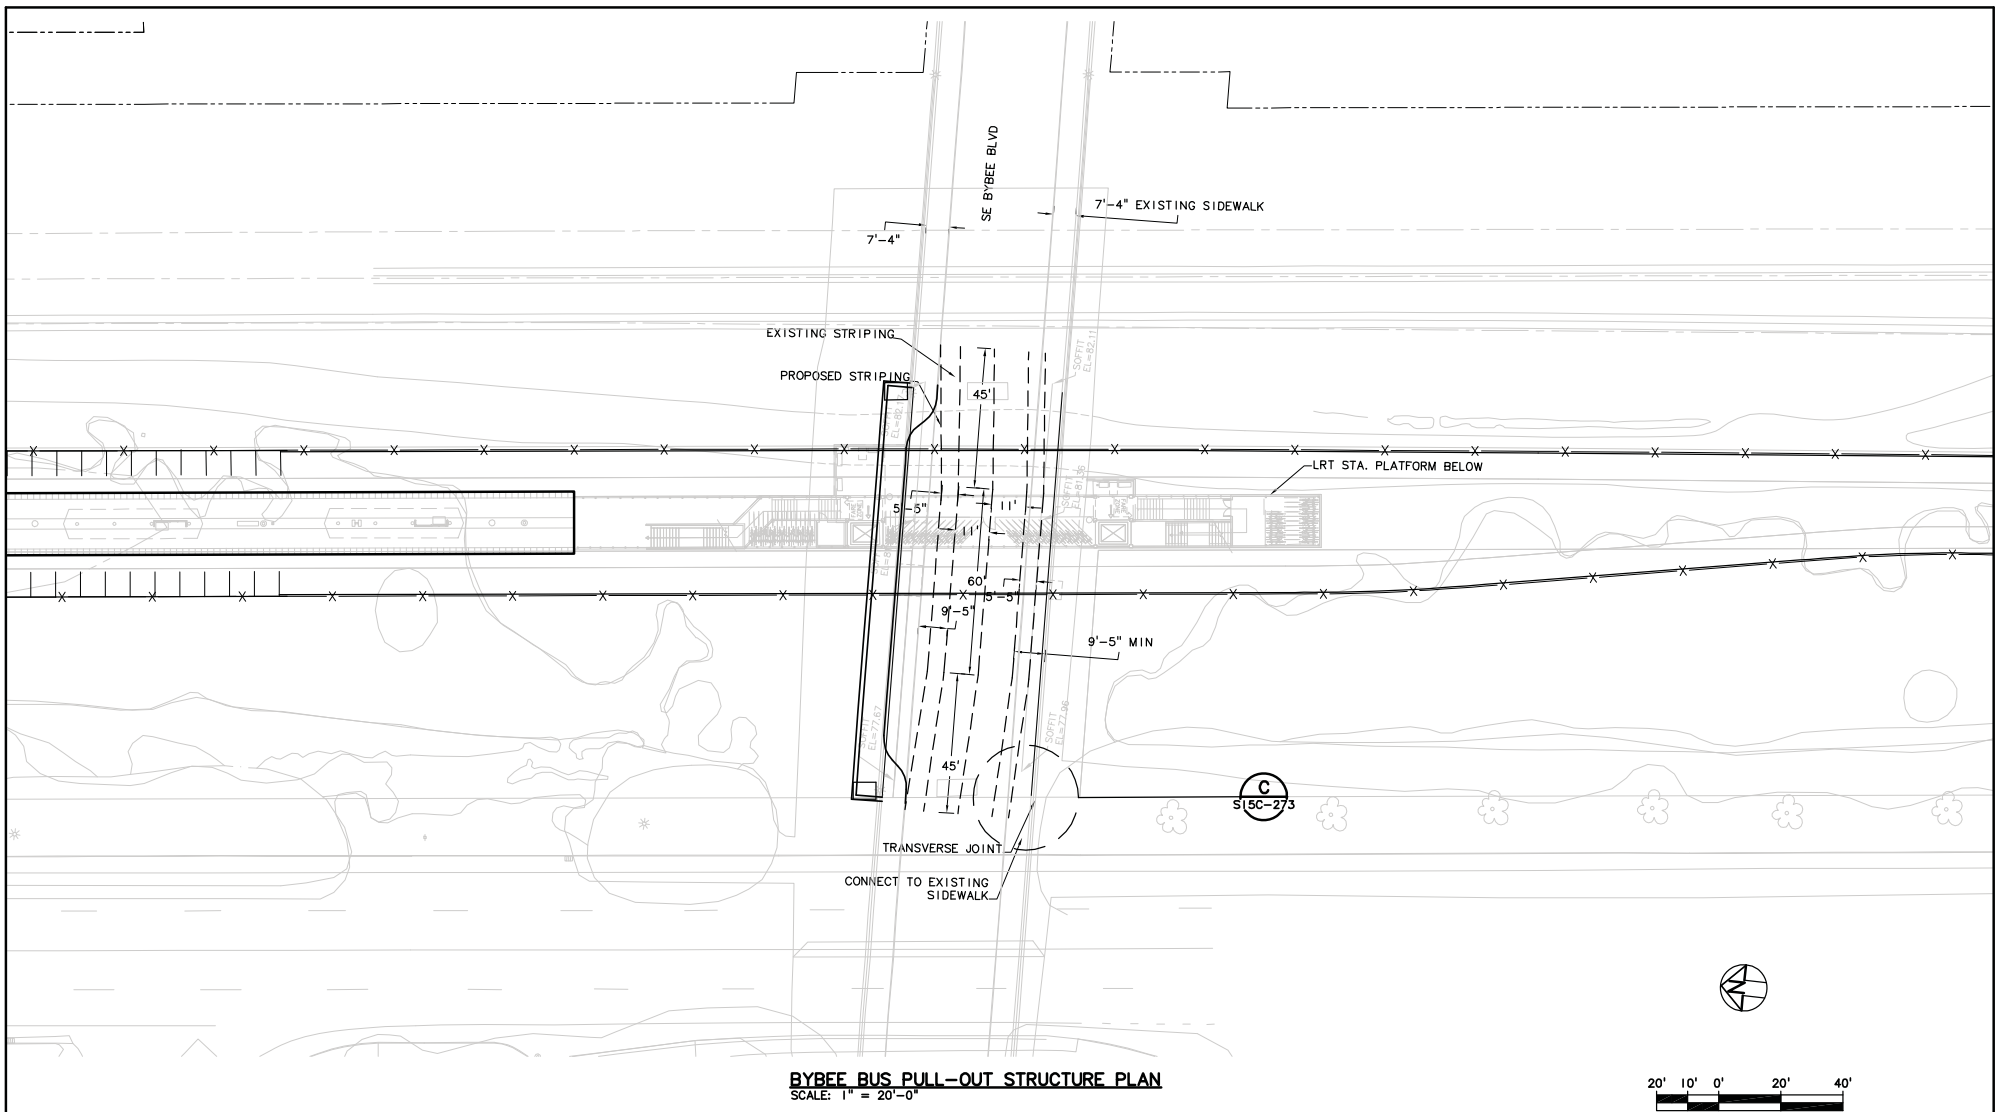

BYBEE BUS PULL-OUT STRUCTURE PLAN
SCALE: 1" = 20'-0"

NO.	DATE	BY CHK.	APPD.	REVISIONS

NAF DESIGNED	3/5/10 DATE	
NAF DRAWN	3/5/10 DATE	
CHL CHECKED	3/5/10 DATE	
APPROVED	3/5/10 DATE	

TRI-COUNTY METROPOLITAN TRANSPORTATION DISTRICT OF OREGON

TRIMET — CAPITAL PROJECTS AND FACILITIES DIVISION
710 N.E. HOLLADAY STREET
PORTLAND, OREGON 97232

SUBMITTED:	DATE:	APPROVED:	DATE:
	3/5/10		3/5/10

PORTLAND TO MILWAUKIE LRT
SEGMENT C
BYBEE BUS PULL-OUT STRUCTURE - NORTH SIDE ONLY PLAN

SCALE:	DRAWING NO.:	CONTRACT NO.:	SHEET NO.:
1" = 20'-0"	REC-S15C-270A	RH090207JB	

Figure H-24a

Figure H-25

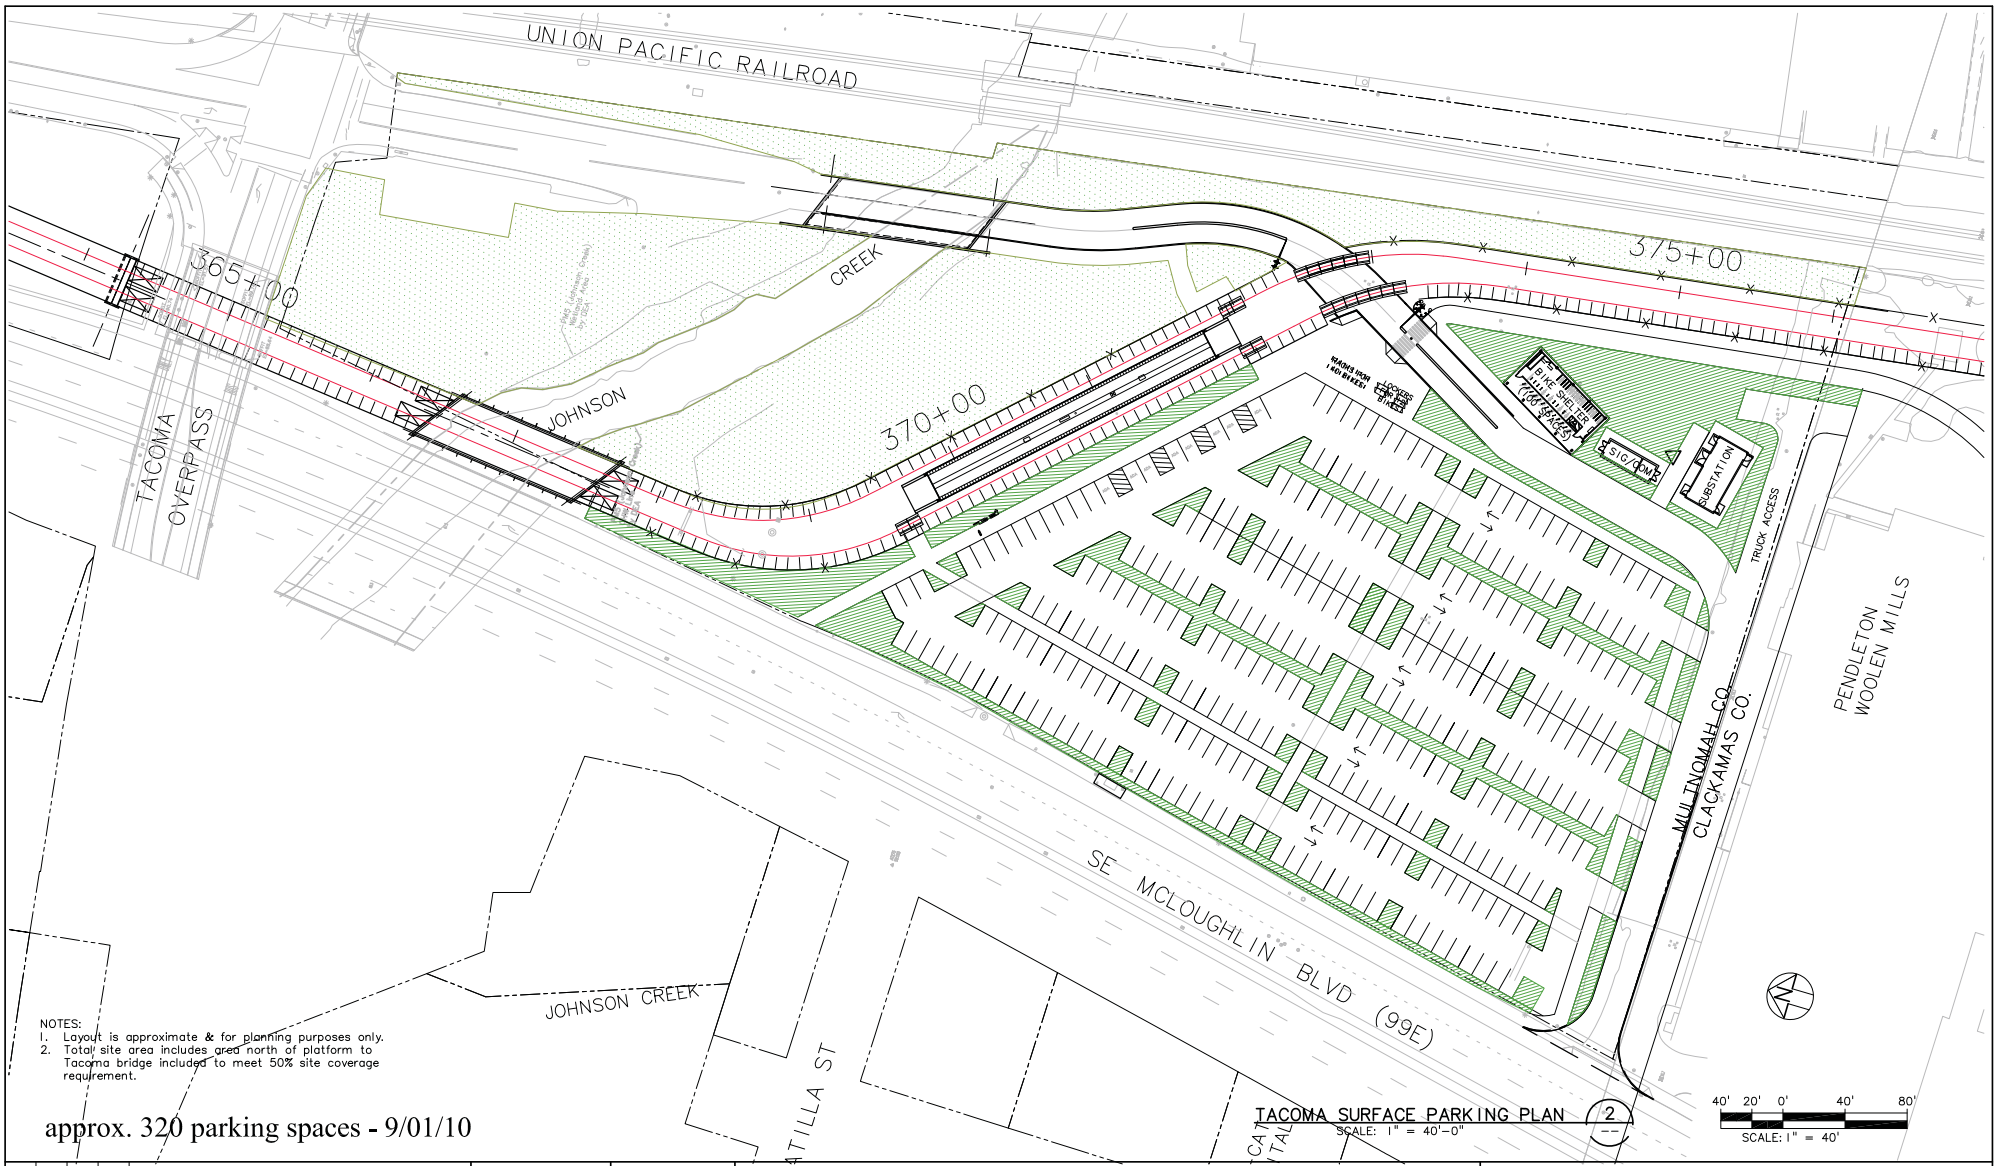

NO.	DATE	BY CHK.	APPD.	REVISIONS

PS	DESIGNED	09/01/10 DATE
PS	DRAWN	09/01/10 DATE
AF	CHECKED	09/01/10 DATE
LR	APPROVED	DATE

TRI-COUNTY METROPOLITAN TRANSPORTATION DISTRICT OF OREGON

TRIMET CAPITAL PROJECTS AND FACILITIES DIVISION
710 N.E. HOLLADAY STREET
PORTLAND, OREGON 97232

SUBMITTED:	DATE:	APPROVED:	DATE:

PORTLAND TO MILWAUKIE LRT
SEGMENT C
TACOMA STATION
SURFACE PARKING SCHEME

SCALE:	DRAWING NO.:	CONTRACT NO.:	SHEET NO.:
AS NOTED		RH090207JB	

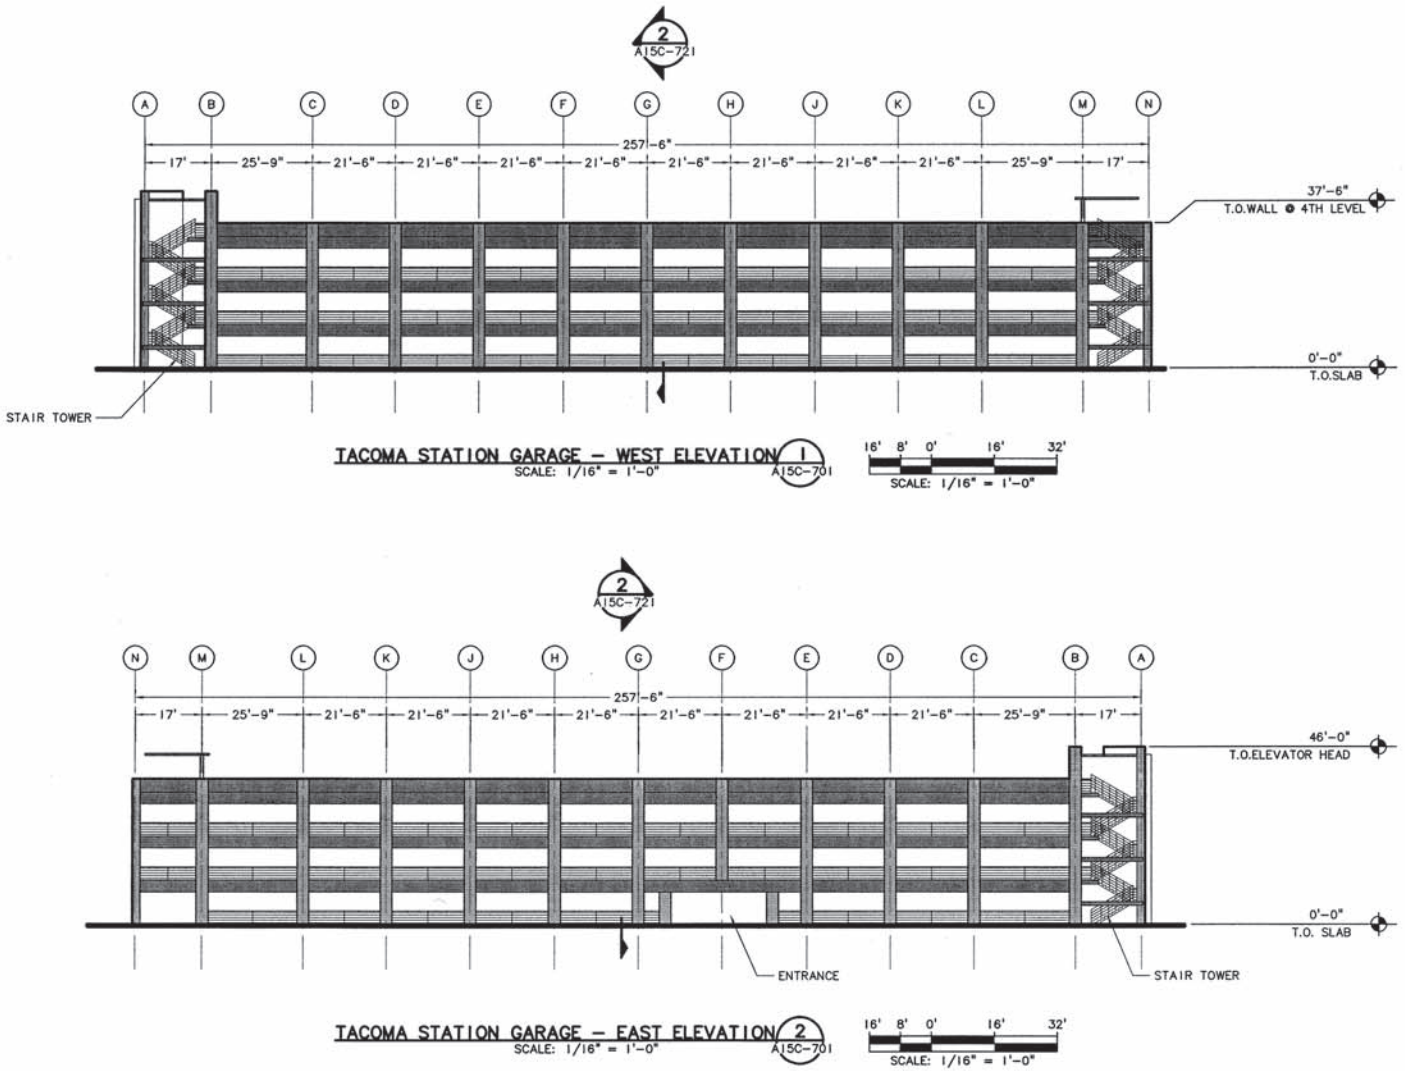

Note: Surface Parking lot only (no elevated structured parking) with LPA Phasing Option

Figure H-26

NO.	DATE	BY CHK	APPD.	REVISIONS

100%
PRELIMINARY ENGINEERING
03-05-2010

KCA	DESIGNED	12/02/09 DATE
KCA	DRAWN	12/02/09 DATE
HC	CHECKED	3/5/10 DATE
HC	APPROVED	3/5/10 DATE

TRI-COUNTY METROPOLITAN TRANSPORTATION DISTRICT OF OREGON

PIVOT

TRIMET CAPITAL PROJECTS AND FACILITIES DIVISION
710 N.E. HOLLADAY STREET
PORTLAND, OREGON 97232

PORTLAND TO MILWAUKIE LRT
SEGMENT C
TACOMA STATION
GARAGE ELEVATIONS

SUBMITTED:	DATE:	APPROVED:	DATE:	SCALE:	DRAWING NO.:	CONTRACT NO.:	SHEET NO.:
	3/5/10		3/5/10	AS NOTED	A15C-711	RH090207JB	

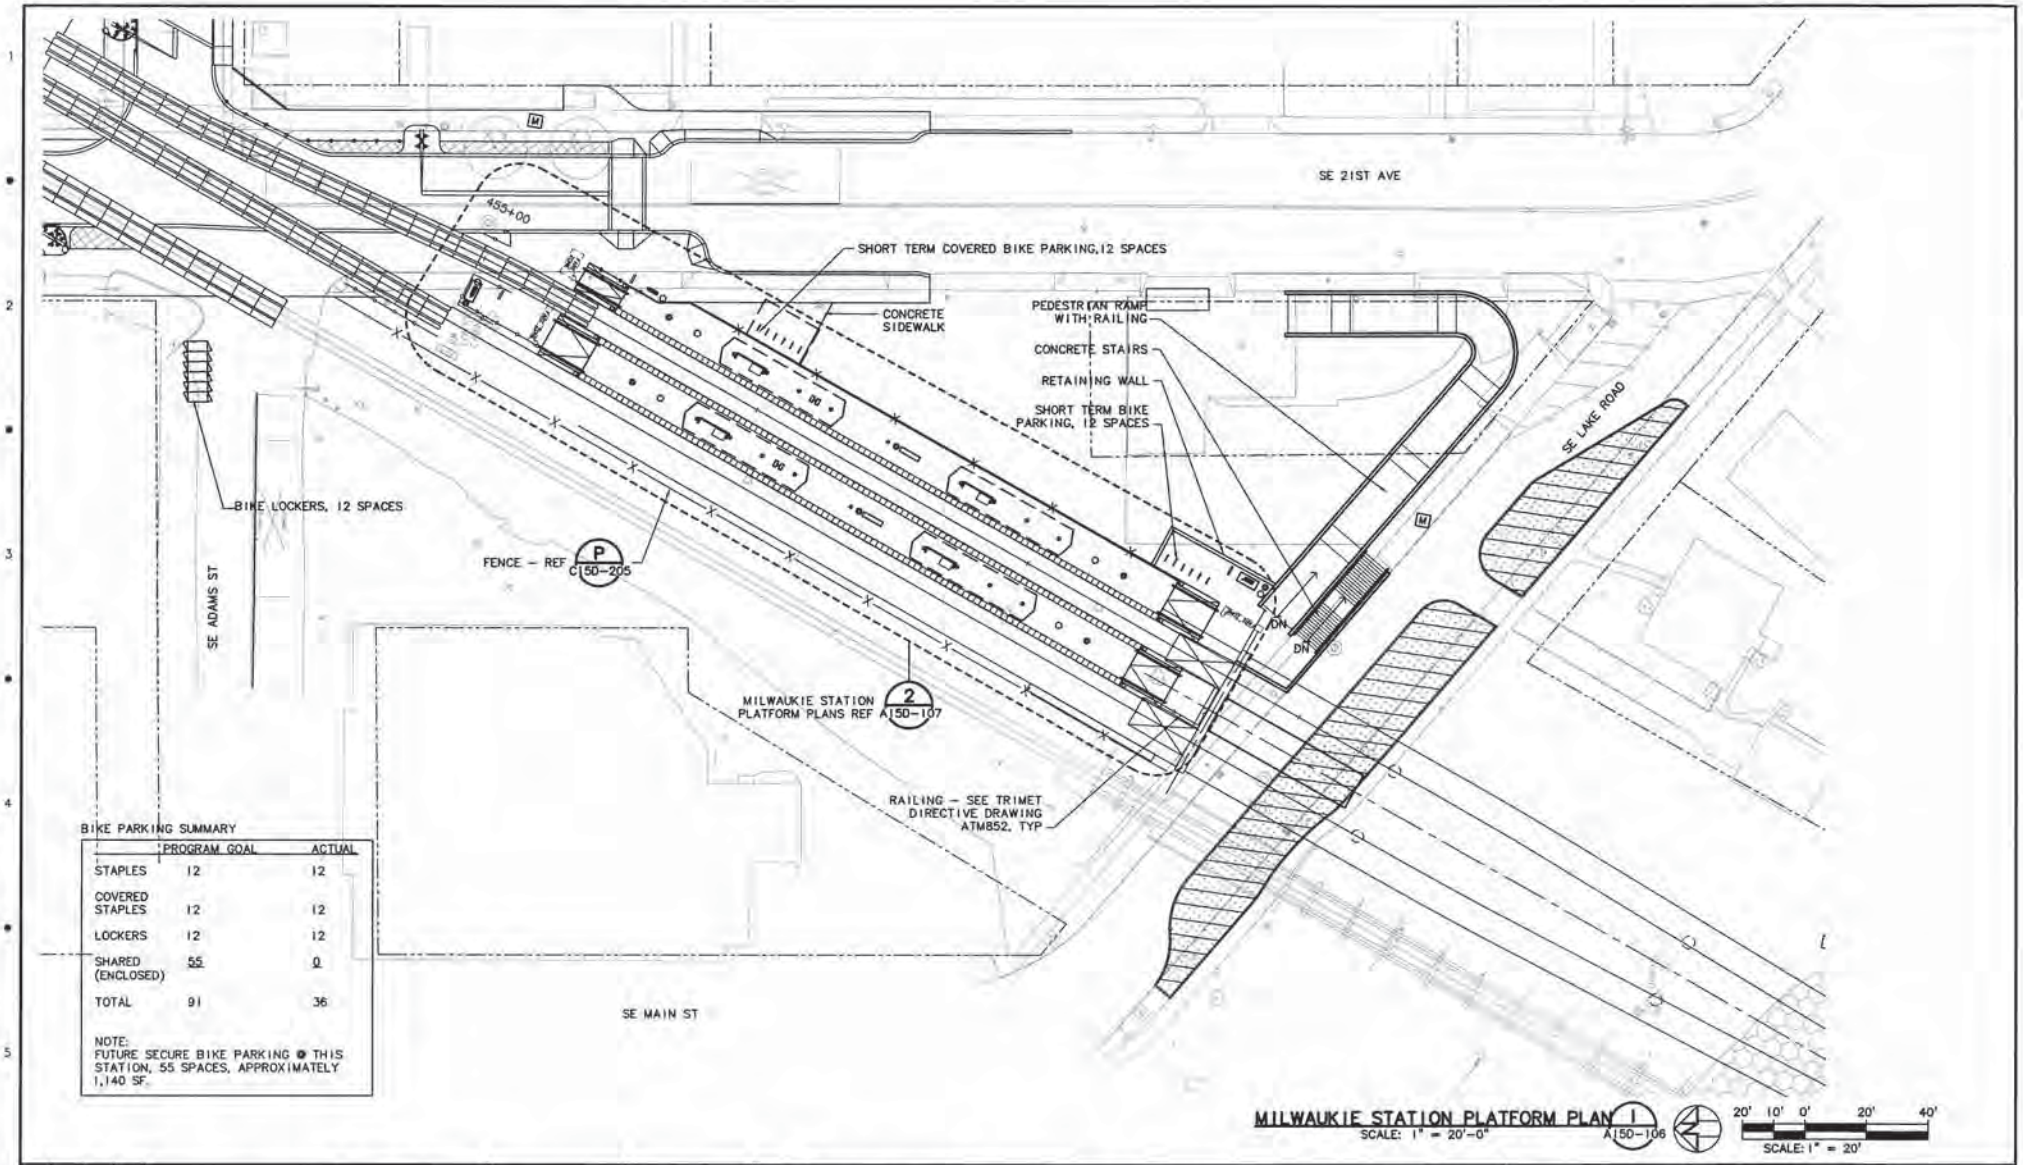

100%
PRELIMINARY
ENGINEERING
03-05-2010

NO.	DATE	BY CHK.	APPD.	REVISIONS

JS DESIGNED	12/02/09	DATE
JS DRAWN	12/02/09	DATE
HC CHECKED	3/5/10	DATE
HC APPROVED	3/5/10	DATE

TRI-COUNTY METROPOLITAN TRANSPORTATION DISTRICT OF OREGON

PIVOT

TRIMET CAPITAL PROJECTS AND FACILITIES DIVISION
710 N.E. HOLLADAY STREET
PORTLAND, OREGON 97232

SUBMITTED:	DATE:	APPROVED:	DATE:
	3/5/10		3/5/10

PORTLAND TO MILWAUKIE LRT
SEGMENT D
MILWAUKIE STATION
PLATFORM PLAN

SCALE:	DRAWING NO.:	CONTRACT NO.:	SHEET NO.:
1" = 20'-0"	A150-106	RH090207JB	

Figure H-27

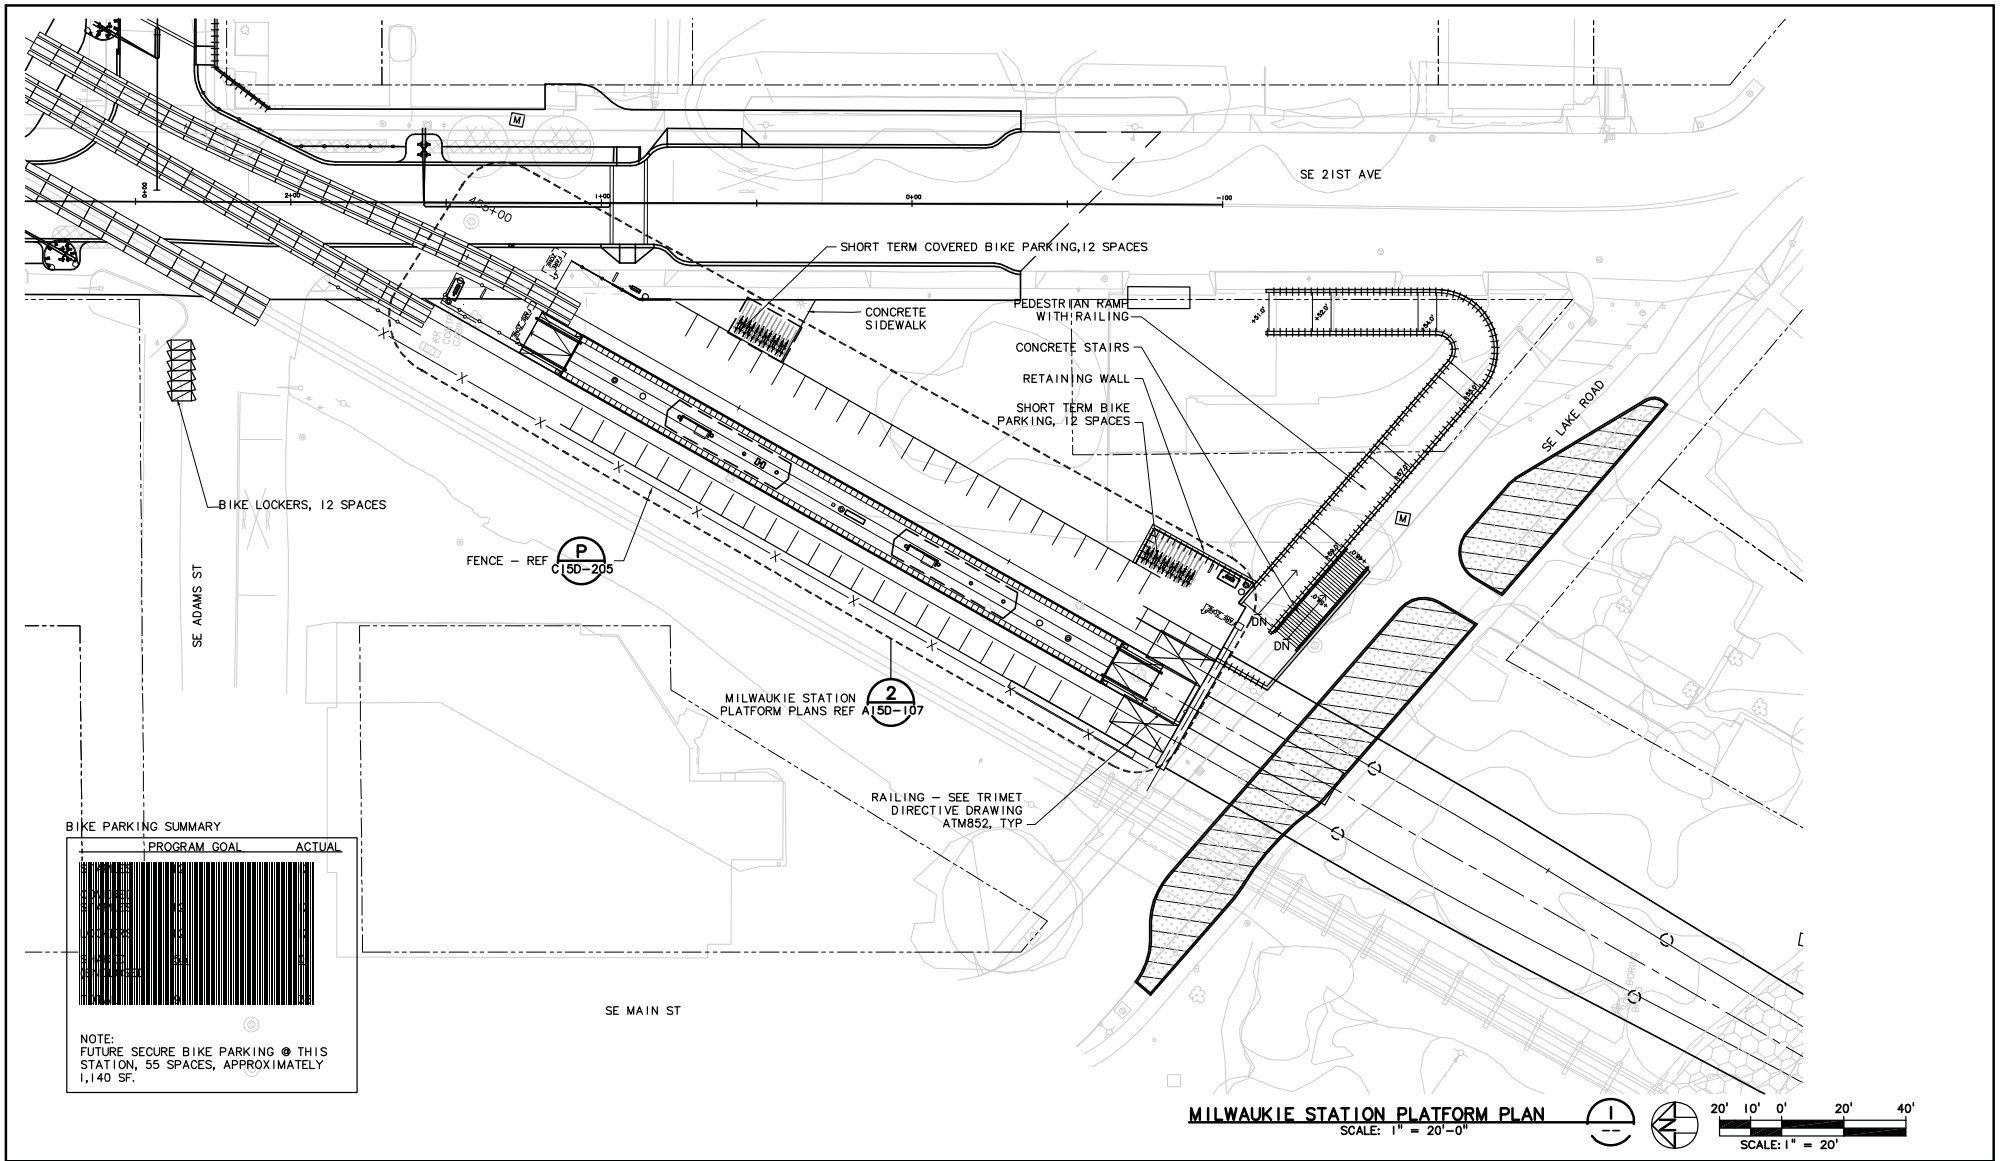

NO.	DATE	BY CHK.	APPD.	REVISIONS

DESIGNED DATE
DRAWN DATE
CHECKED DATE
APPROVED DATE

TRI-COUNTY METROPOLITAN TRANSPORTATION DISTRICT OF OREGON

TRIMET CAPITAL PROJECTS AND FACILITIES DIVISION
710 N.E. HOLLADAY STREET
PORTLAND, OREGON 97232

SUBMITTED: DATE: APPROVED: DATE:

PORTLAND TO MILWAUKIE LRT
SEGMENT D
MILWAUKIE STATION
PLATFORM PLAN

SCALE: 1" = 20'-0" | DRAWING NO.: REC-A15D-106 | CONTRACT NO.: RH090207JB | SHEET NO.:

Figure H-27a

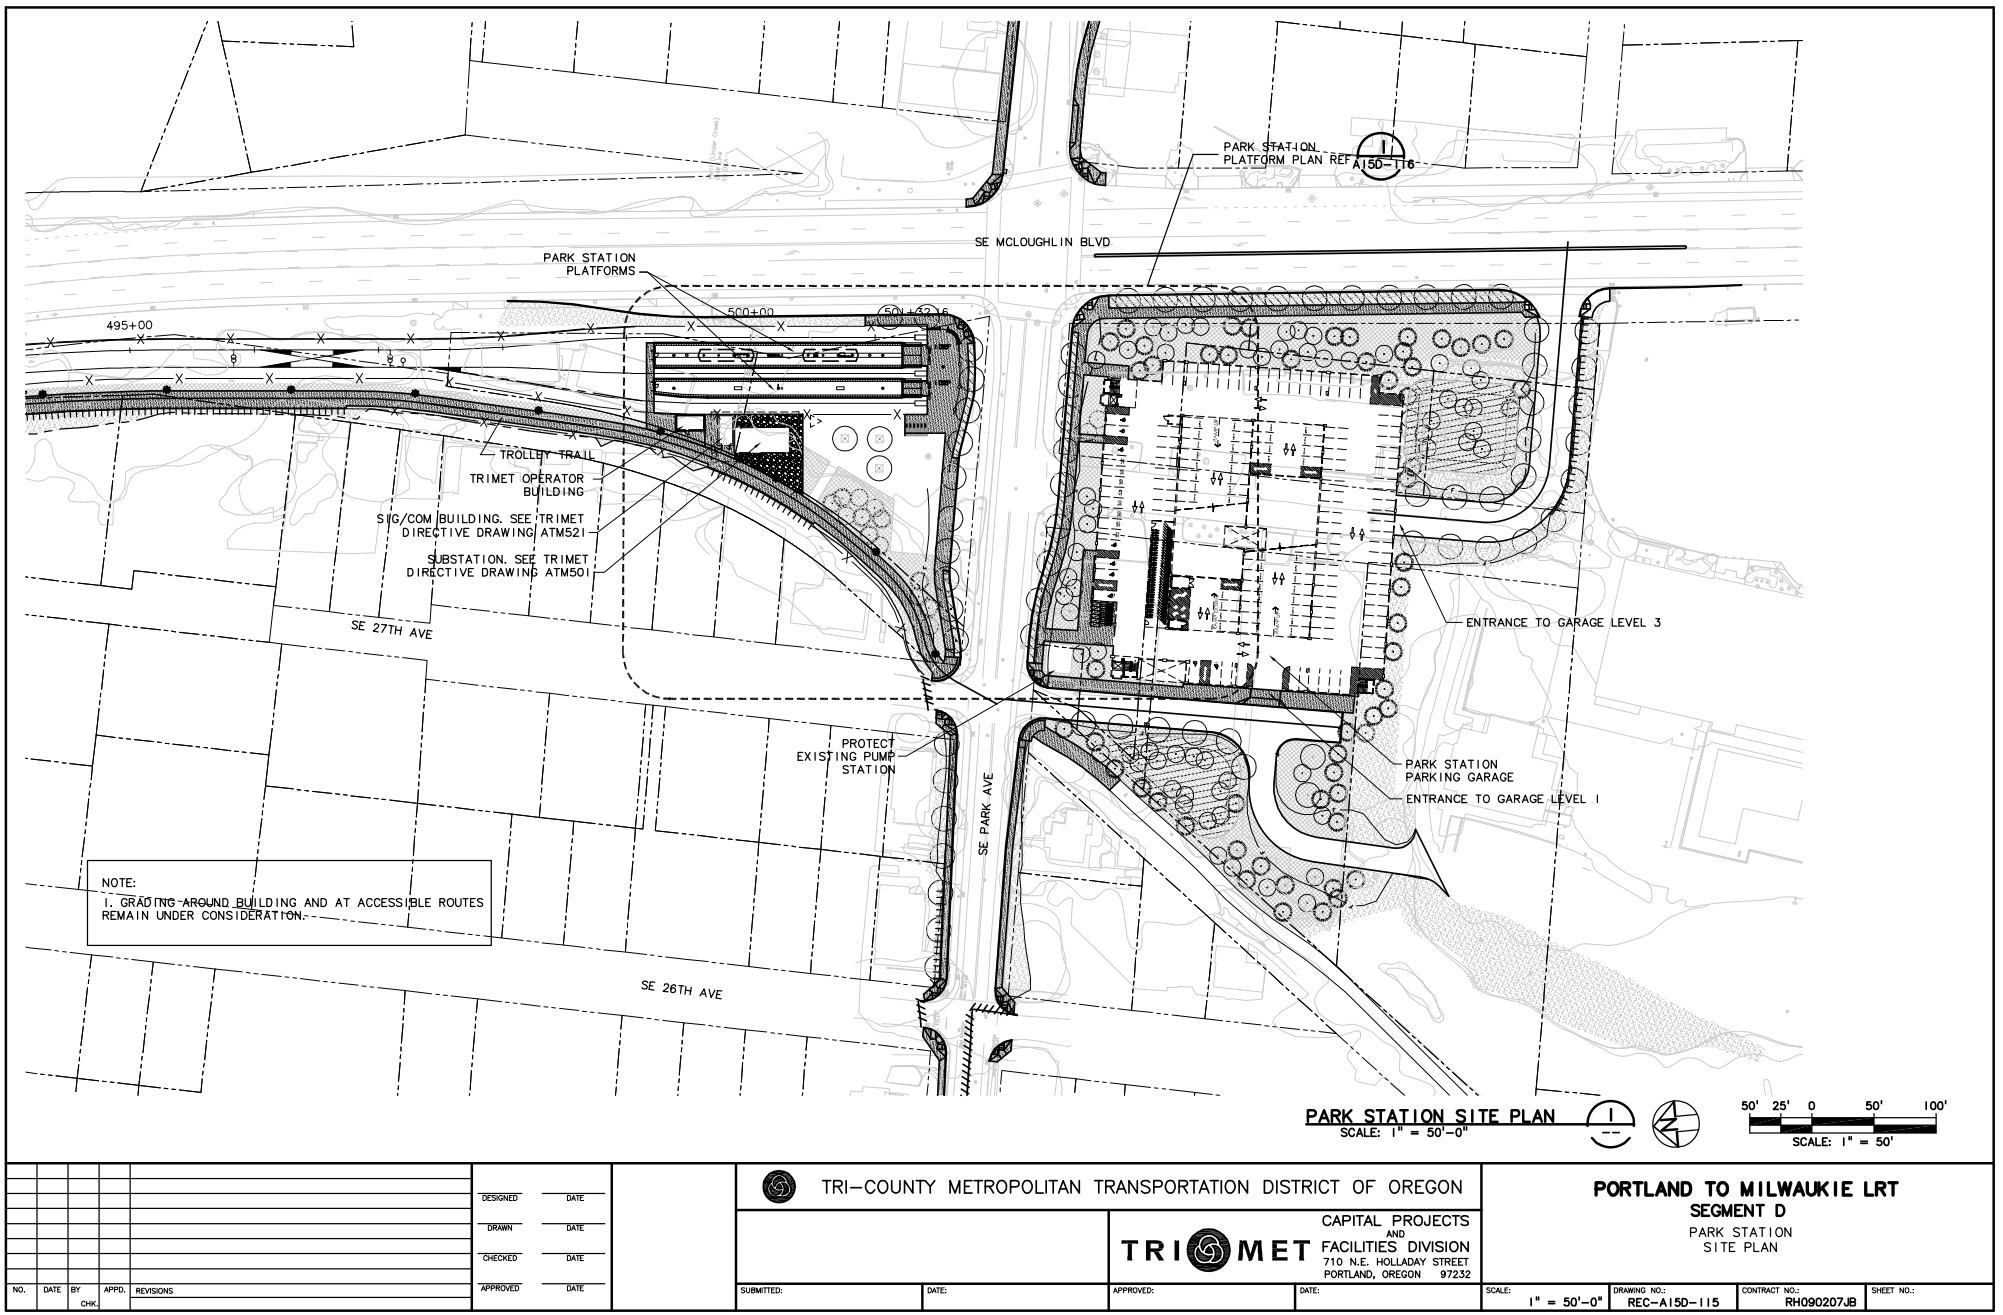

NO.	DATE	BY / CHK.	APPD.	REVISIONS

DESIGNED DATE
DRAWN DATE
CHECKED DATE
APPROVED DATE

TRI-COUNTY METROPOLITAN TRANSPORTATION DISTRICT OF OREGON

TRIMET — CAPITAL PROJECTS AND FACILITIES DIVISION
710 N.E. HOLLADAY STREET
PORTLAND, OREGON 97232

SUBMITTED: DATE:
APPROVED: DATE:

PORTLAND TO MILWAUKIE LRT
SEGMENT D
PARK STATION
SITE PLAN

SCALE: 1" = 50'-0" | DRAWING NO.: REC-A15D-115 | CONTRACT NO.: RH090207JB | SHEET NO.:

Figure H-28

NOTES:
1: AS PART OF THE NATURE IN NEIGHBORHOODS PROGRAM, A SERIES OF TRELLIS STRUCTURES WILL BE INCORPORATED IN TO THE BUILDING ARCHITECTURE ON THE NORTH AND EAST FACADES.

2: AS PART OF THE NATURE IN NEIGHBORHOODS PROGRAM, AN ART INSTALLATION CONSISTING OF VERTICAL STORM WATER ELEMENTS WILL BE INCORPORATED IN TO THE ARCHITECTURE ON THE NORTH AND EAST FACADES.

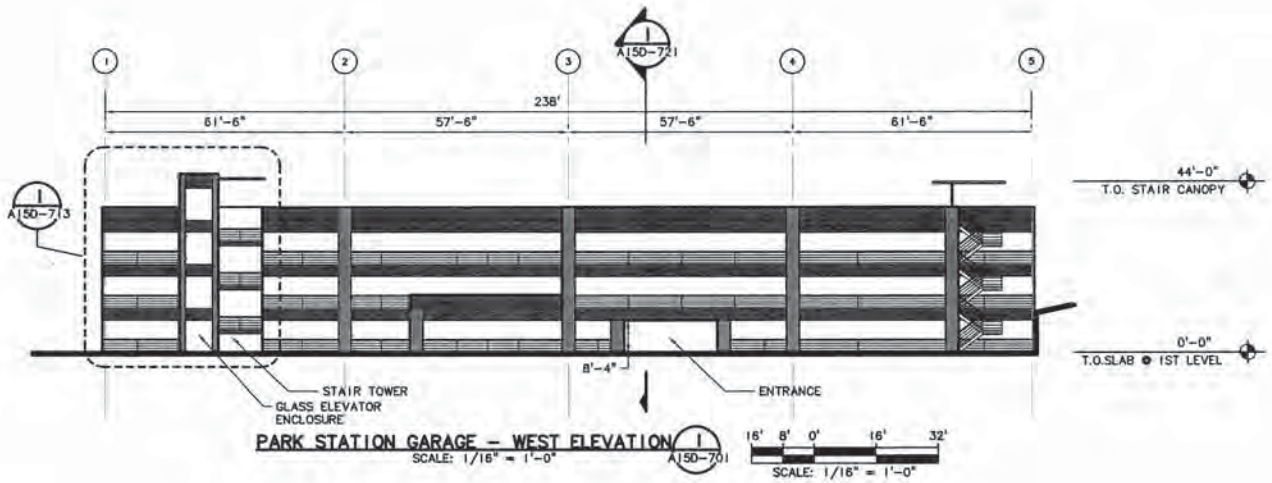

PARK STATION GARAGE – WEST ELEVATION (1 / A150-701)
SCALE: 1/16" = 1'-0"

16' 8' 0' 16' 32'
SCALE: 1/16" = 1'-0"

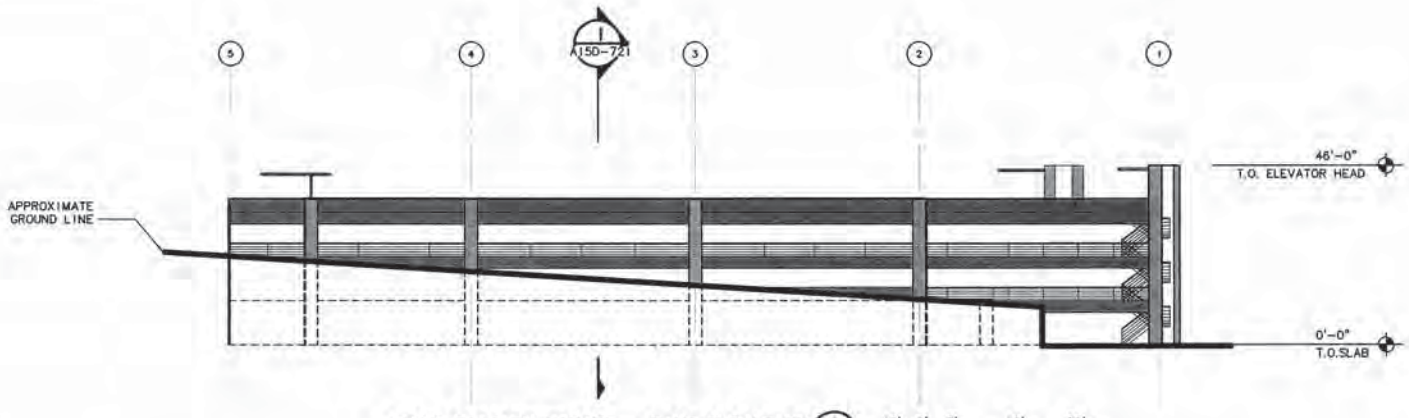

PARK STATION GARAGE – EAST ELEVATION (2 / A150-701)
SCALE: 1/16" = 1'-0"

16' 8' 0' 16' 32'
SCALE: 1/16" = 1'-0"

NO.	DATE	BY / CHK	APPD	REVISIONS

100%
PRELIMINARY ENGINEERING
03-05-2010

KCA (DESIGNED)	12/02/09	DATE
KCA (DRAWN)	12/02/09	DATE
HC (CHECKED)	3/5/10	DATE
HC (APPROVED)	3/5/10	DATE

TRI-COUNTY METROPOLITAN TRANSPORTATION DISTRICT OF OREGON

PIVOT

TRIMET
CAPITAL PROJECTS AND FACILITIES DIVISION
710 N.E. HOLLADAY STREET
PORTLAND, OREGON 97232

SUBMITTED:	DATE:	APPROVED:	DATE:
	3/5/10		3/5/10

PORTLAND TO MILWAUKIE LRT
SEGMENT D
PARK STATION
GARAGE ELEVATIONS

SCALE:	DRAWING NO.:	CONTRACT NO.:	SHEET NO.:
AS NOTED	A150-711	RH090207JB	

Figure H-29

Figure H-29 A

NOTES:
1: AS PART OF THE NATURE IN NEIGHBORHOODS PROGRAM, A SERIES OF TRELLIS STRUCTURES WILL BE INCORPORATED IN TO THE BUILDING ARCHITECTURE ON THE NORTH AND EAST FACADES.

2: AS PART OF THE NATURE IN NEIGHBORHOODS PROGRAM, AN ART INSTALLATION CONSISTING OF VERTICAL STORM WATER ELEMENTS WILL BE INCORPORATED IN TO THE ARCHITECTURE ON THE NORTH AND EAST FACADES.

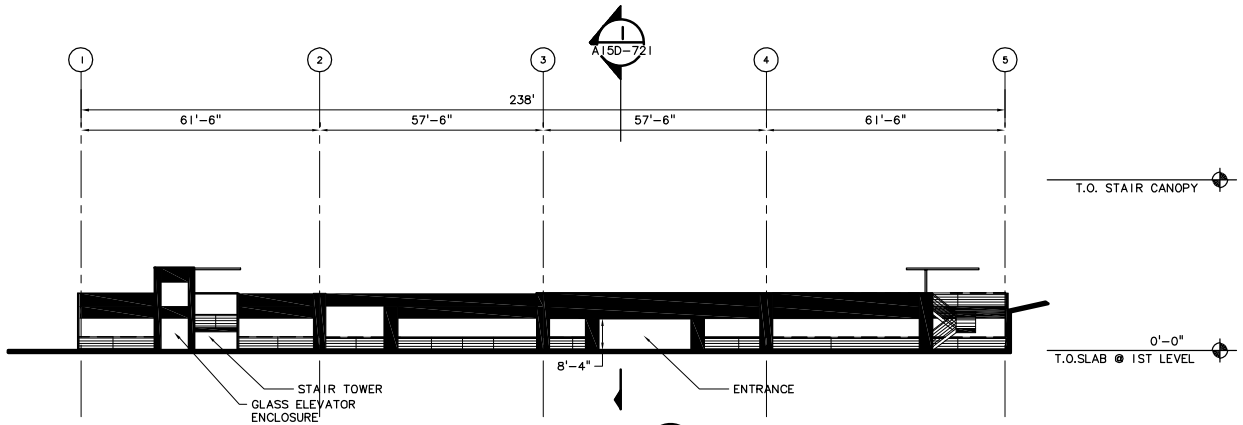

PARK STATION GARAGE – WEST ELEVATION 1 A15D-701
SCALE: 1/16" = 1'-0"

16' 8' 0' 16' 32'
SCALE: 1/16" = 1'-0"

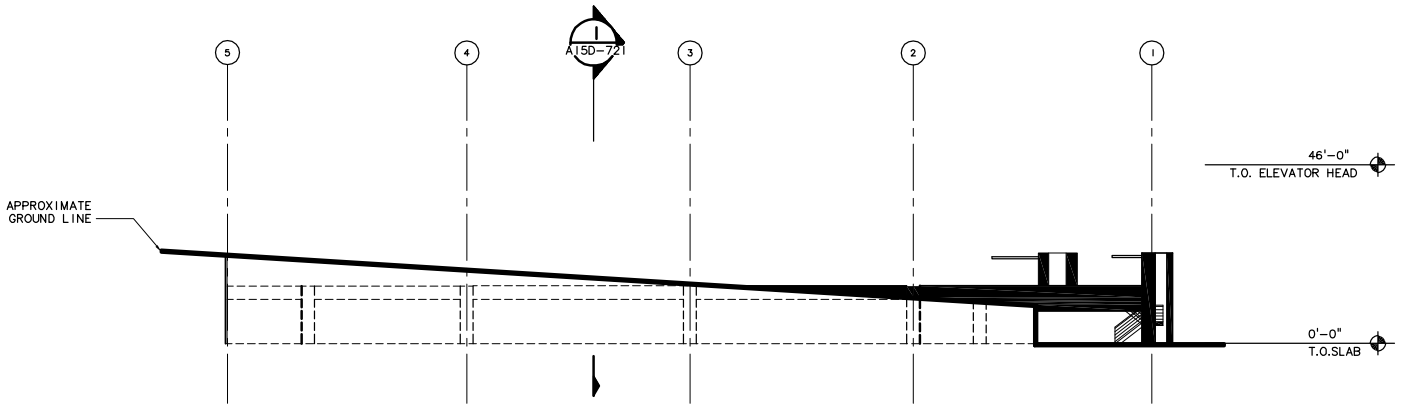

PARK STATION GARAGE – EAST ELEVATION 2 A15D-701
SCALE: 1/16" = 1'-0"

16' 8' 0' 16' 32'
SCALE: 1/16" = 1'-0"

LPA Phasing Option

NO.	DATE	BY CHK.	APPD.	REVISIONS

DESIGNED DATE
DRAWN DATE
CHECKED DATE
APPROVED DATE

TRI-COUNTY METROPOLITAN TRANSPORTATION DISTRICT OF OREGON

TRIMET CAPITAL PROJECTS AND FACILITIES DIVISION
710 N.E. HOLLADAY STREET
PORTLAND, OREGON 97232

SUBMITTED: DATE: APPROVED: DATE:

PORTLAND TO MILWAUKIE LRT
SEGMENT D
PARK STATION
GARAGE ELEVATIONS

SCALE: AS NOTED | DRAWING NO.: REC-A15D-711 | CONTRACT NO.: RH090207JB | SHEET NO.:

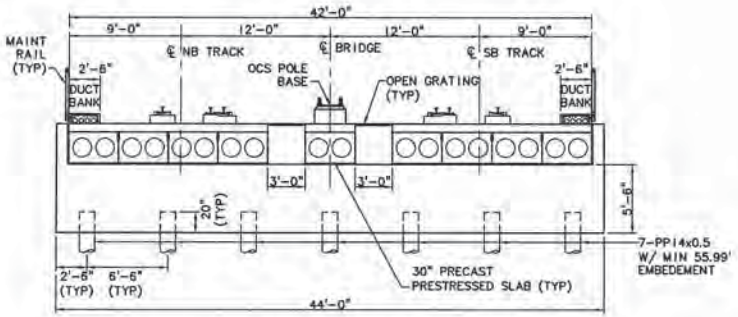

SECTION – BENT 1
SCALE: 1" = 5'-0"

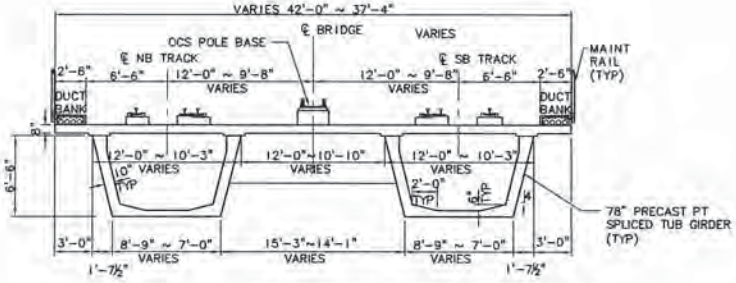

TYP SECTION BETWEEN BENTS 2 & 3
SCALE: 1" = 5'-0"

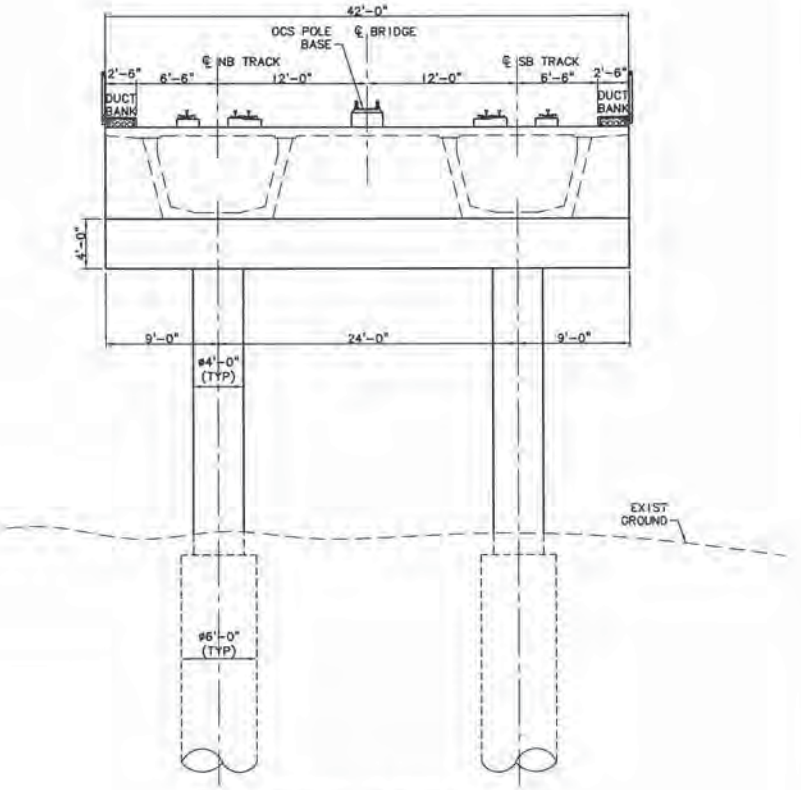

SECTION AT BENT 2
SCALE: 1" = 5'-0"
(ONLY TUB GIRDERS SHOWN FOR CLARITY)

NO.	DATE	BY CHK.	APP'D.	REVISIONS

100%
PRELIMINARY ENGINEERING
03-05-2010

DESIGNED	IW	03/05/10
DRAWN	PF	03/05/10
CHECKED	CI	03/05/10
APPROVED	RS	03/05/10

TRI-COUNTY METROPOLITAN TRANSPORTATION DISTRICT OF OREGON

Hatch Mott MacDonald
400 S.W. 6th Avenue, Suite 914
Portland, OR 97204
(503) 243-5001

TRIMET
CAPITAL PROJECTS AND FACILITIES DIVISION
710 N.E. HOLLADAY STREET
PORTLAND, OREGON 97232

PORTLAND TO MILWAUKIE LRT
SEGMENT D
STRUCTURAL
KELLOGG BRANCH STRUCTURE
TYPICAL SECTIONS

SUBMITTED:	DATE:	APPROVED:	DATE:	SCALE:	DRAWING NO.:	CONTRACT NO.:	SHEET NO.:
	03/05/10		03/05/10	AS NOTED	S15D-352	RH090207JB	

Figure H-30

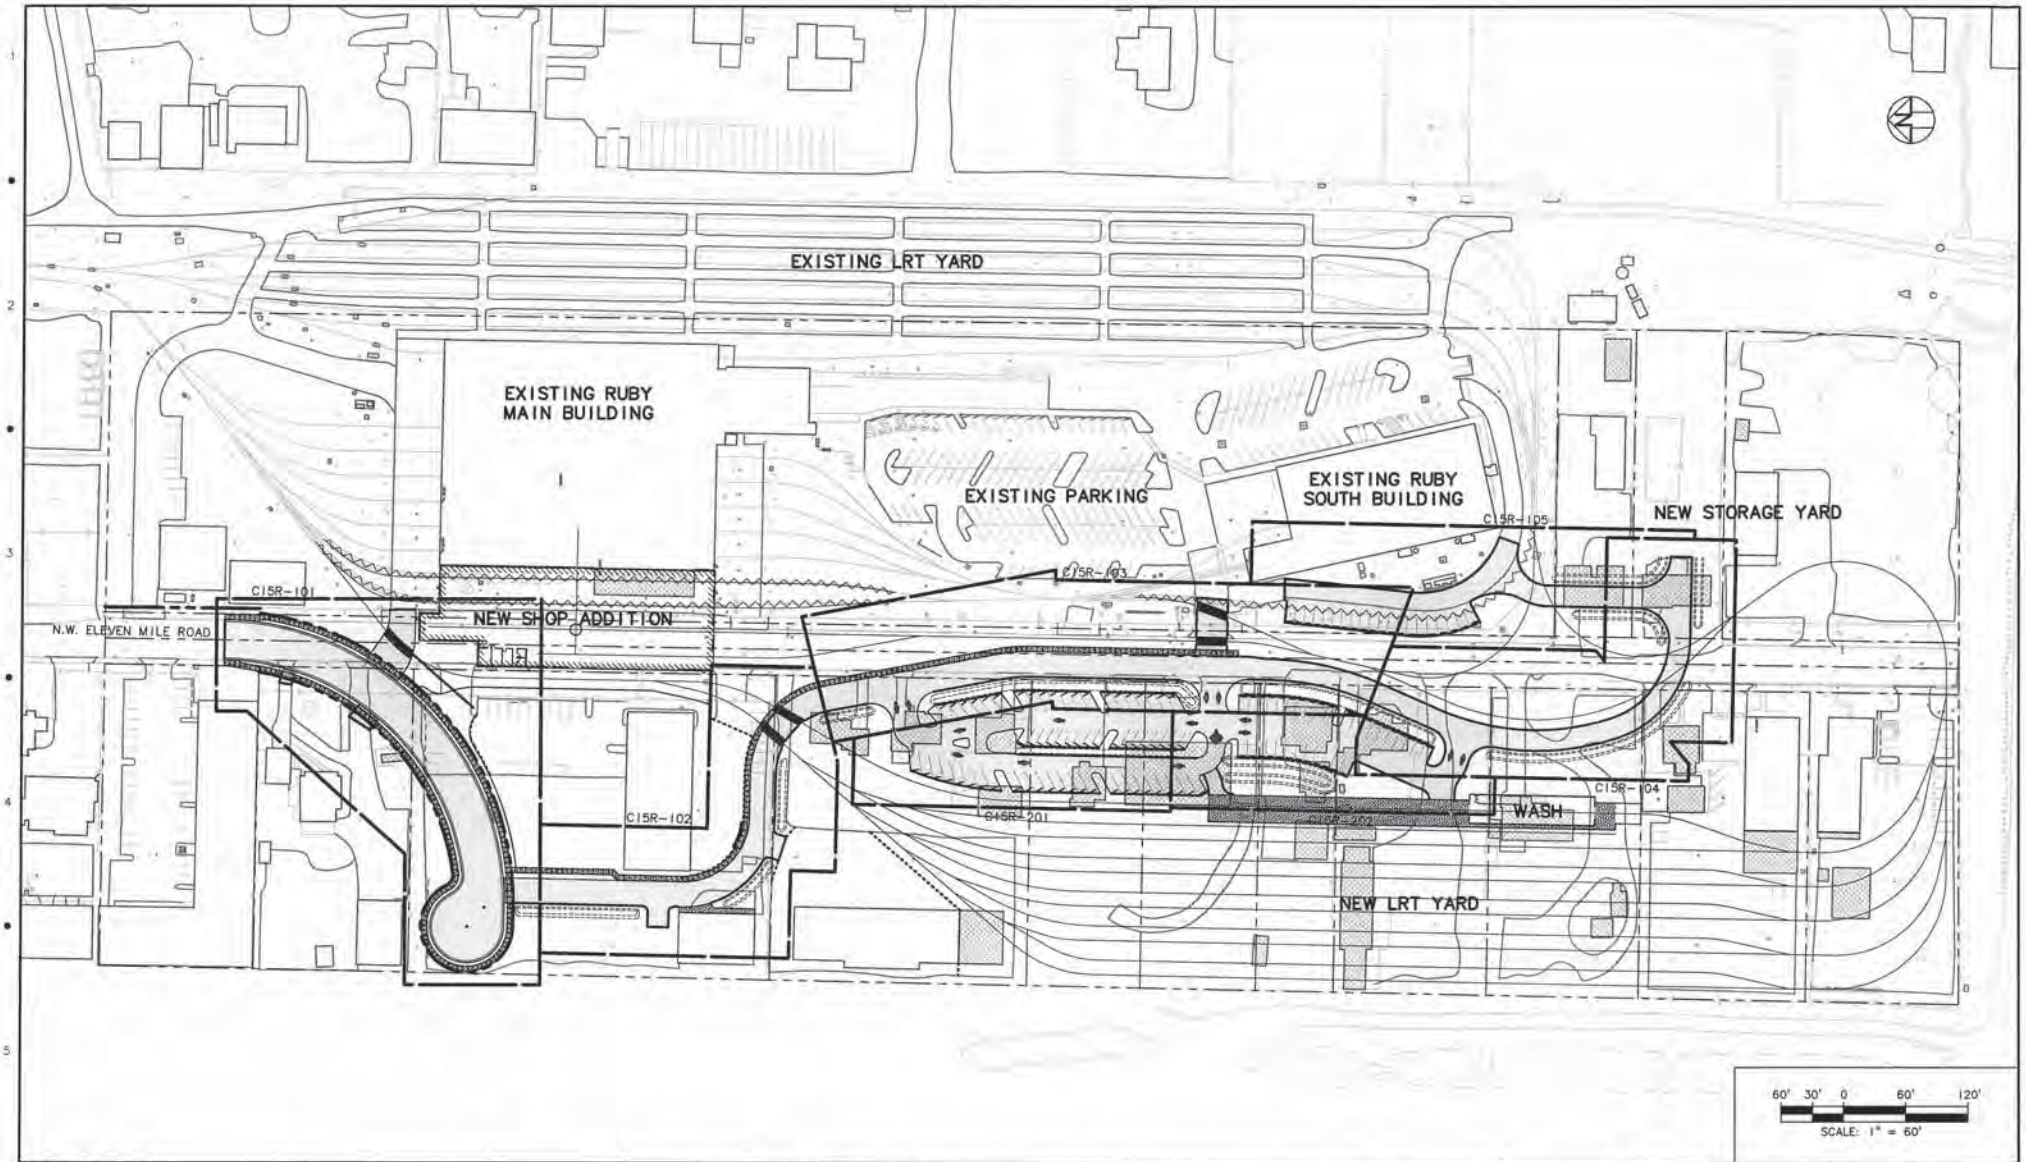

25% PRELIMINARY ENGINEERING

RFH DESIGNED 11-10-09 DATE
RFH DRAWN 11-10-09 DATE
CHECKED DATE
APPROVED DATE

NO. | DATE | BY | CHK | APPD. | REVISIONS

TRI-COUNTY METROPOLITAN TRANSPORTATION DISTRICT OF OREGON

LTK Engineering Services

DAVID EVANS AND ASSOCIATES INC.
2100 Southwest River Parkway
Portland, Oregon 97201
Phone: 503.223.6663

TRIMET
CAPITAL PROJECTS AND FACILITIES DIVISION
710 N.E. HOLLADAY STREET
PORTLAND, OREGON 97232

SUBMITTED: DATE:
APPROVED: DATE:

PORTLAND TO MILWAUKIE LRT
RUBY JUNCTION EXPANSION
CIVIL
CIVIL SITE PLAN

SCALE: 1" = 60' | DRAWING NO.: C15R-002 | CONTRACT NO.: | SHEET NO.: H-28

Figure H-31

Figure H-31a

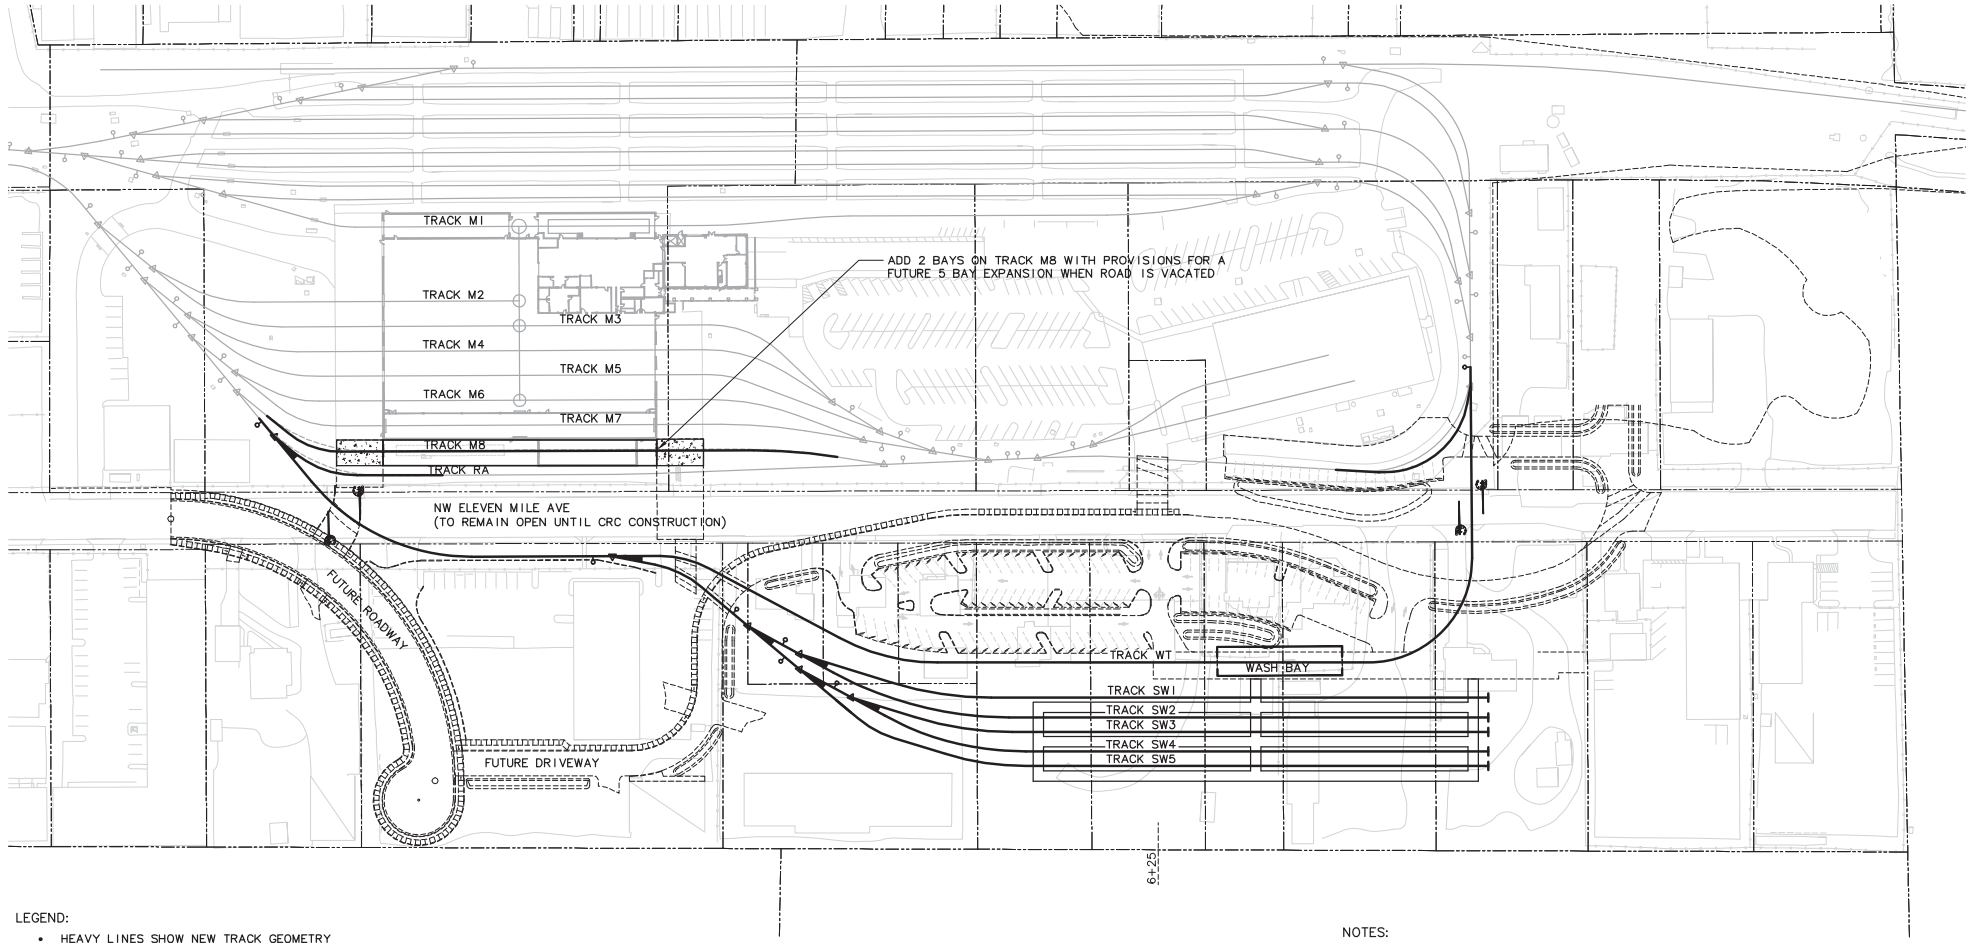

LEGEND:

- HEAVY LINES SHOW NEW TRACK GEOMETRY
- LIGHT LINES SHOW EXISTING FEATURES
- DASHED LINES SHOW THE 100% PE ROADWAY, DRIVEWAY AND PARKING LOT LOCATIONS

NOTES:

THIS CONCEPT DESIGN IS FOR THE MODIFIED LPA TO PARK OPTION THAT REQUIRES 14 LRV'S, 2 MAINTENANCE BAYS, A RELOCATED WASH BAY AND TWO TRACK CROSSINGS OF ELEVEN MILE AVE. FOR PROJECT OPENING LAND ACQUISITION LIMITED TO PARCELS NEEDED FOR NEW TRACK CONSTRUCTION. STORAGE YARD SIZED TO STORE UP TO 20 LRV'S TO ACCOMODATE OPENING AND FUTURE GROWTH.

60' 30' 0 60' 120'
SCALE: 1" = 60'

NO.	DATE	BY / CHK.	APPD.	REVISIONS

JG DESIGNED 8/2/10 DATE
JHM DRAWN 8/2/10 DATE
CHECKED DATE
APPROVED DATE

TRI-COUNTY METROPOLITAN TRANSPORTATION DISTRICT OF OREGON

TRIMET CAPITAL PROJECTS AND FACILITIES DIVISION
710 N.E. HOLLADAY STREET
PORTLAND, OREGON 97232

SUBMITTED: DATE: APPROVED: DATE:

PORTLAND TO MILWAUKIE LRT
RUBY JUNCTION EXPANSION
TRACKWORK DRAWINGS
OVERVIEW PLAN
AUGUST 2010 – OPTION 3

SCALE: 1" = 60' | DRAWING NO.: RUBY-OPT3 Aug10 | CONTRACT NO.: | SHEET NO.:

S:\Reference\15-XREF\TRIMET DRAWINGS\RUBY-NO CRC OPTION\RUBY-OPT3 Aug10.dwg, 8/30/2010 1:36:43 PM, mcbridej

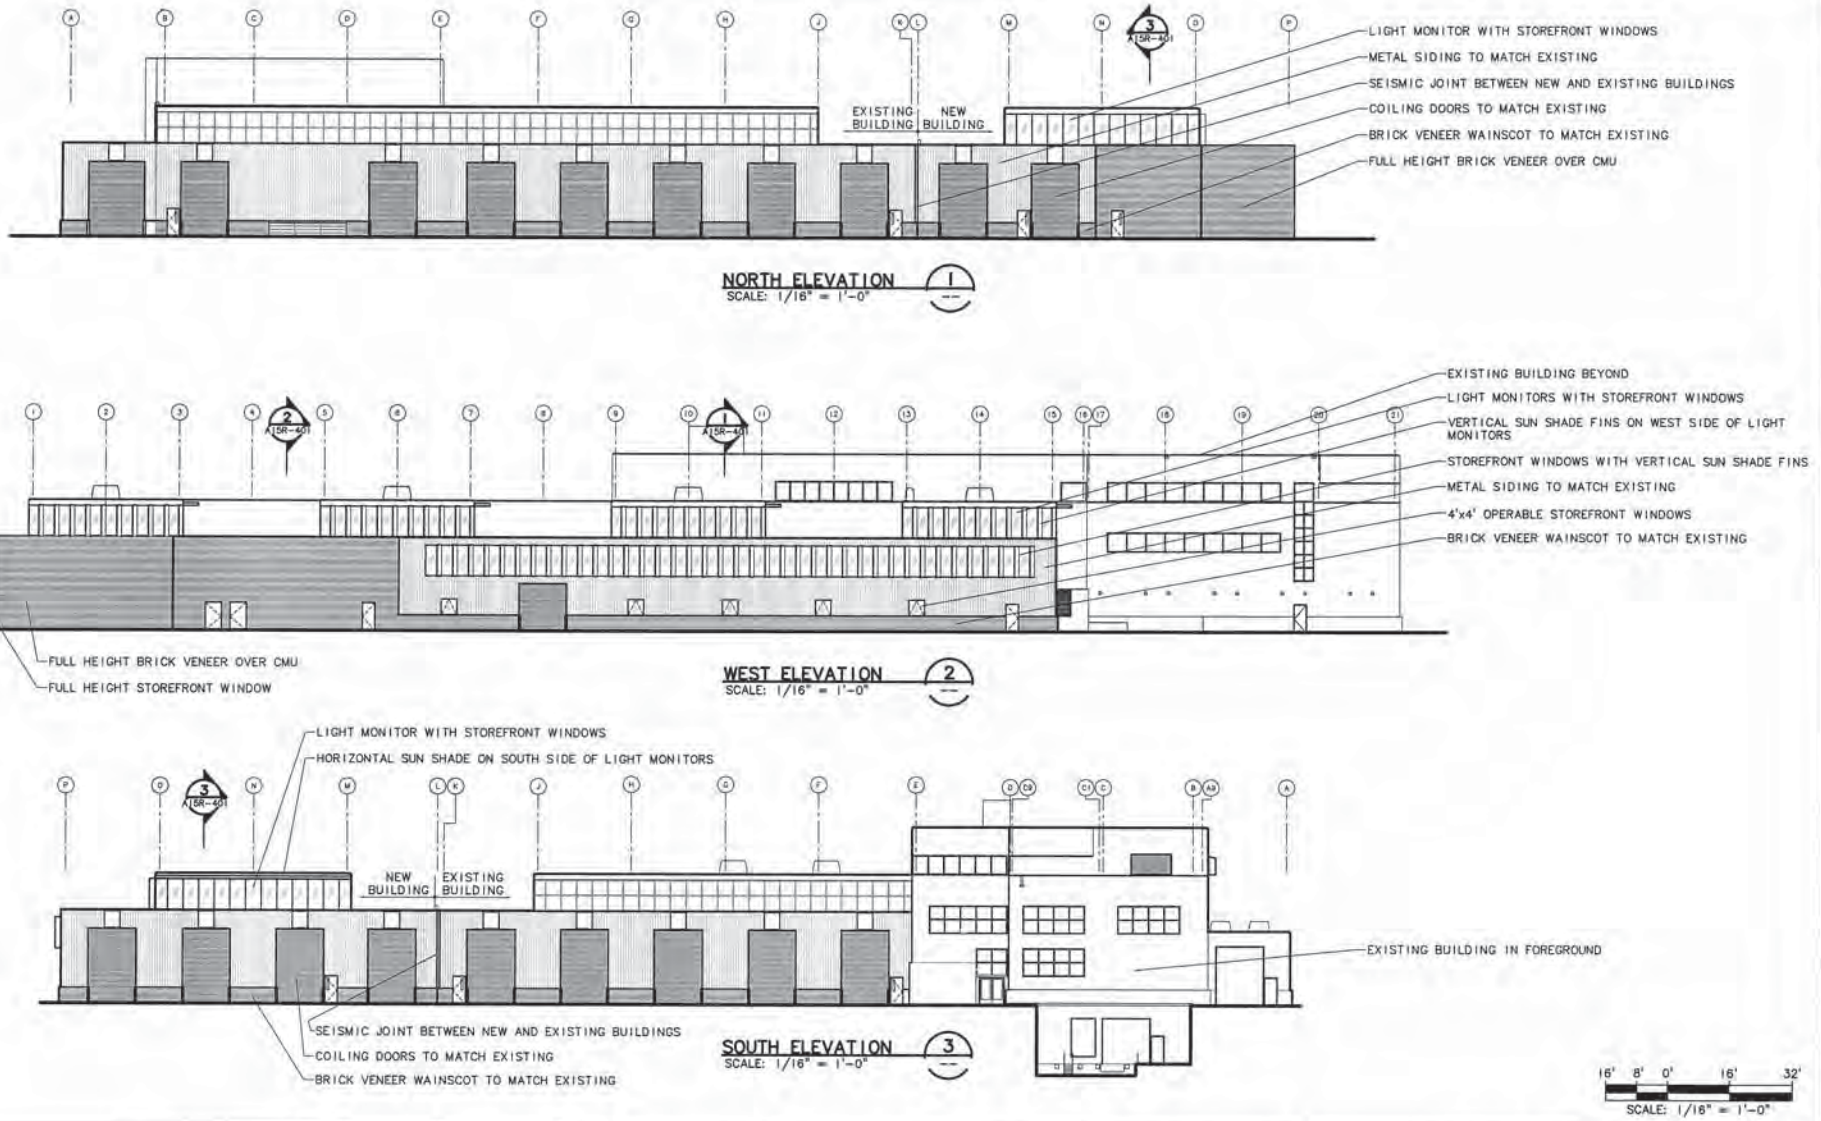

25% PRELIMINARY ENGINEERING

BNS DESIGNED 10-20-09 DATE
BNS DRAWN 10-20-09 DATE
CHECKED DATE
APPROVED DATE

NO. | DATE | BY | CHK | APPD | REVISIONS

TRI-COUNTY METROPOLITAN TRANSPORTATION DISTRICT OF OREGON

LTK Engineering Services — waterleaf

TRIMET — CAPITAL PROJECTS AND FACILITIES DIVISION
710 N.E. HOLLADAY STREET
PORTLAND, OREGON 97232

SUBMITTED: DATE: APPROVED: DATE:

PORTLAND TO MILWAUKIE LRT
RUBY JUNCTION EXPANSION
ARCHITECTURAL
EXTERIOR ELEVATIONS

SCALE: 1/16" = 1'-0" | DRAWING NO.: A15R-301 | CONTRACT NO.: | SHEET

Figure H-32

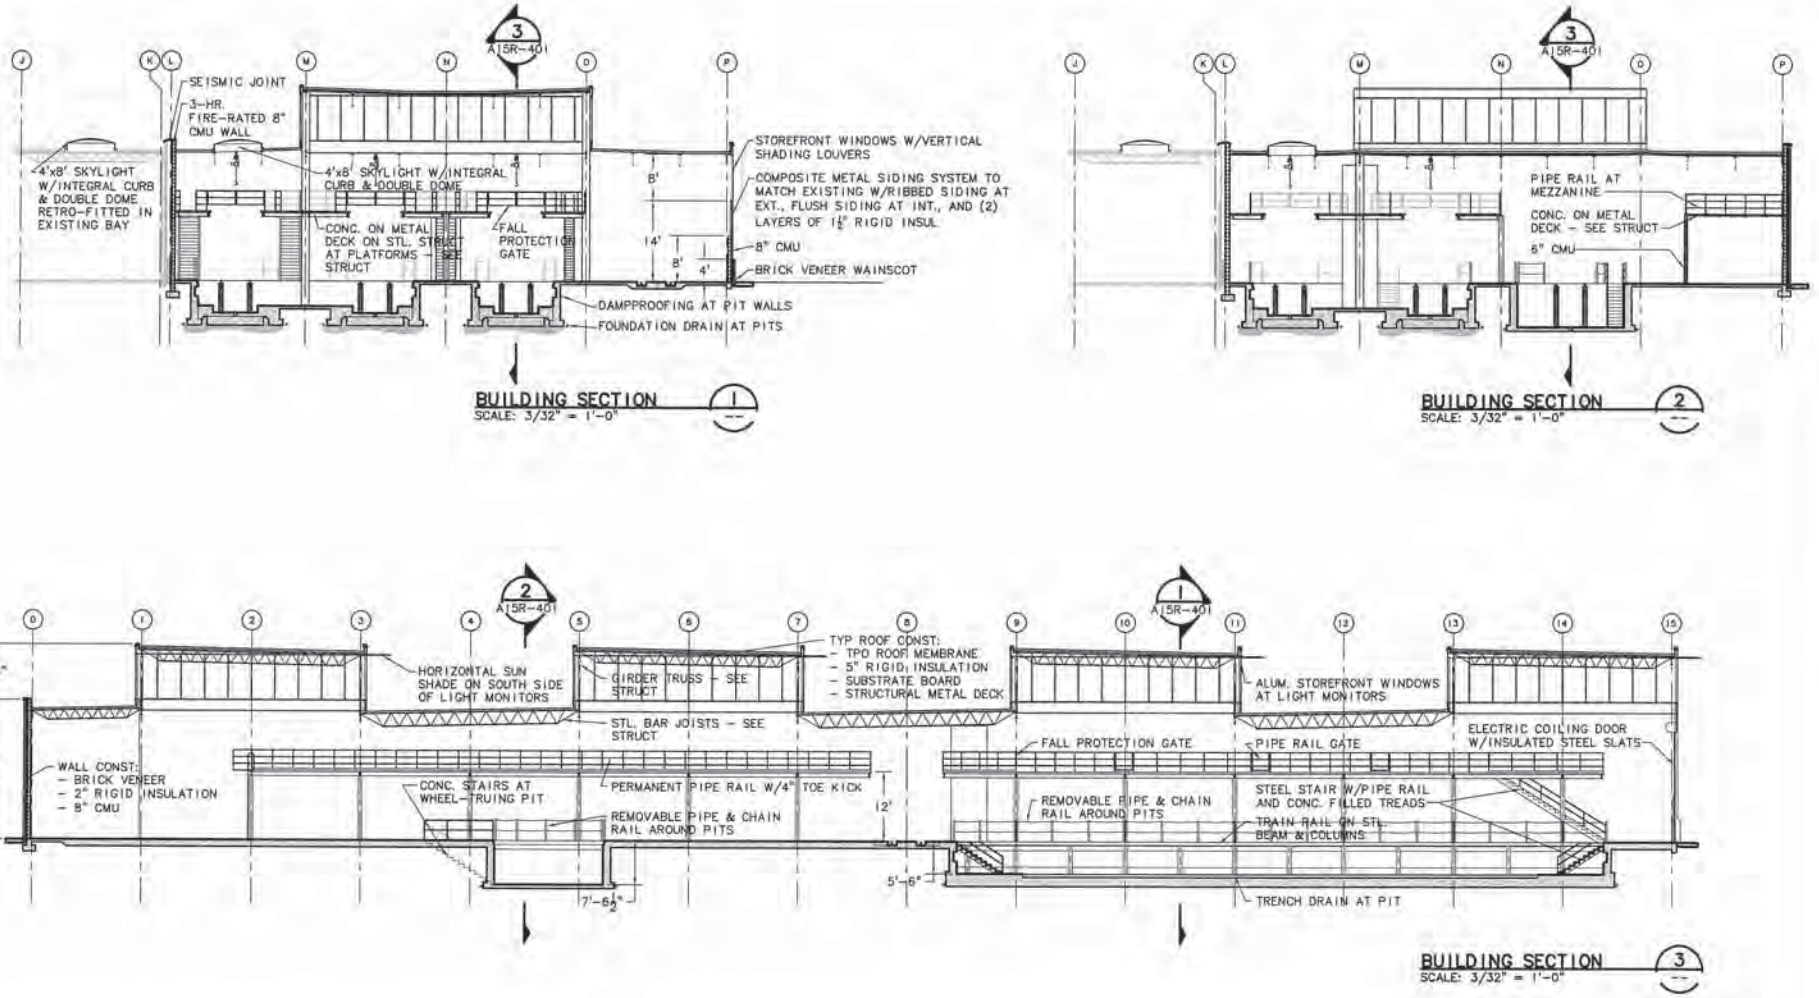

25% PRELIMINARY ENGINEERING

BNS DESIGNED	10-20-09 DATE	
RB DRAWN	10-20-09 DATE	
CHECKED	DATE	
APPROVED	DATE	

NO. | DATE | BY | CHK | APPD | REVISIONS

TRI-COUNTY METROPOLITAN TRANSPORTATION DISTRICT OF OREGON

LTK Engineering Services — waterleaf

TRIMET — CAPITAL PROJECTS AND FACILITIES DIVISION, 710 N.E. HOLLADAY STREET, PORTLAND, OREGON 97232

SUBMITTED: | DATE: | APPROVED: | DATE:

PORTLAND TO MILWAUKIE LRT
RUBY JUNCTION EXPANSION
ARCHITECTURAL
BUILDING SECTIONS

SCALE: 3/32" = 1'-0" | DRAWING NO.: A15R-401 | CONTRACT NO.: | SHEET:

Figure H-33